


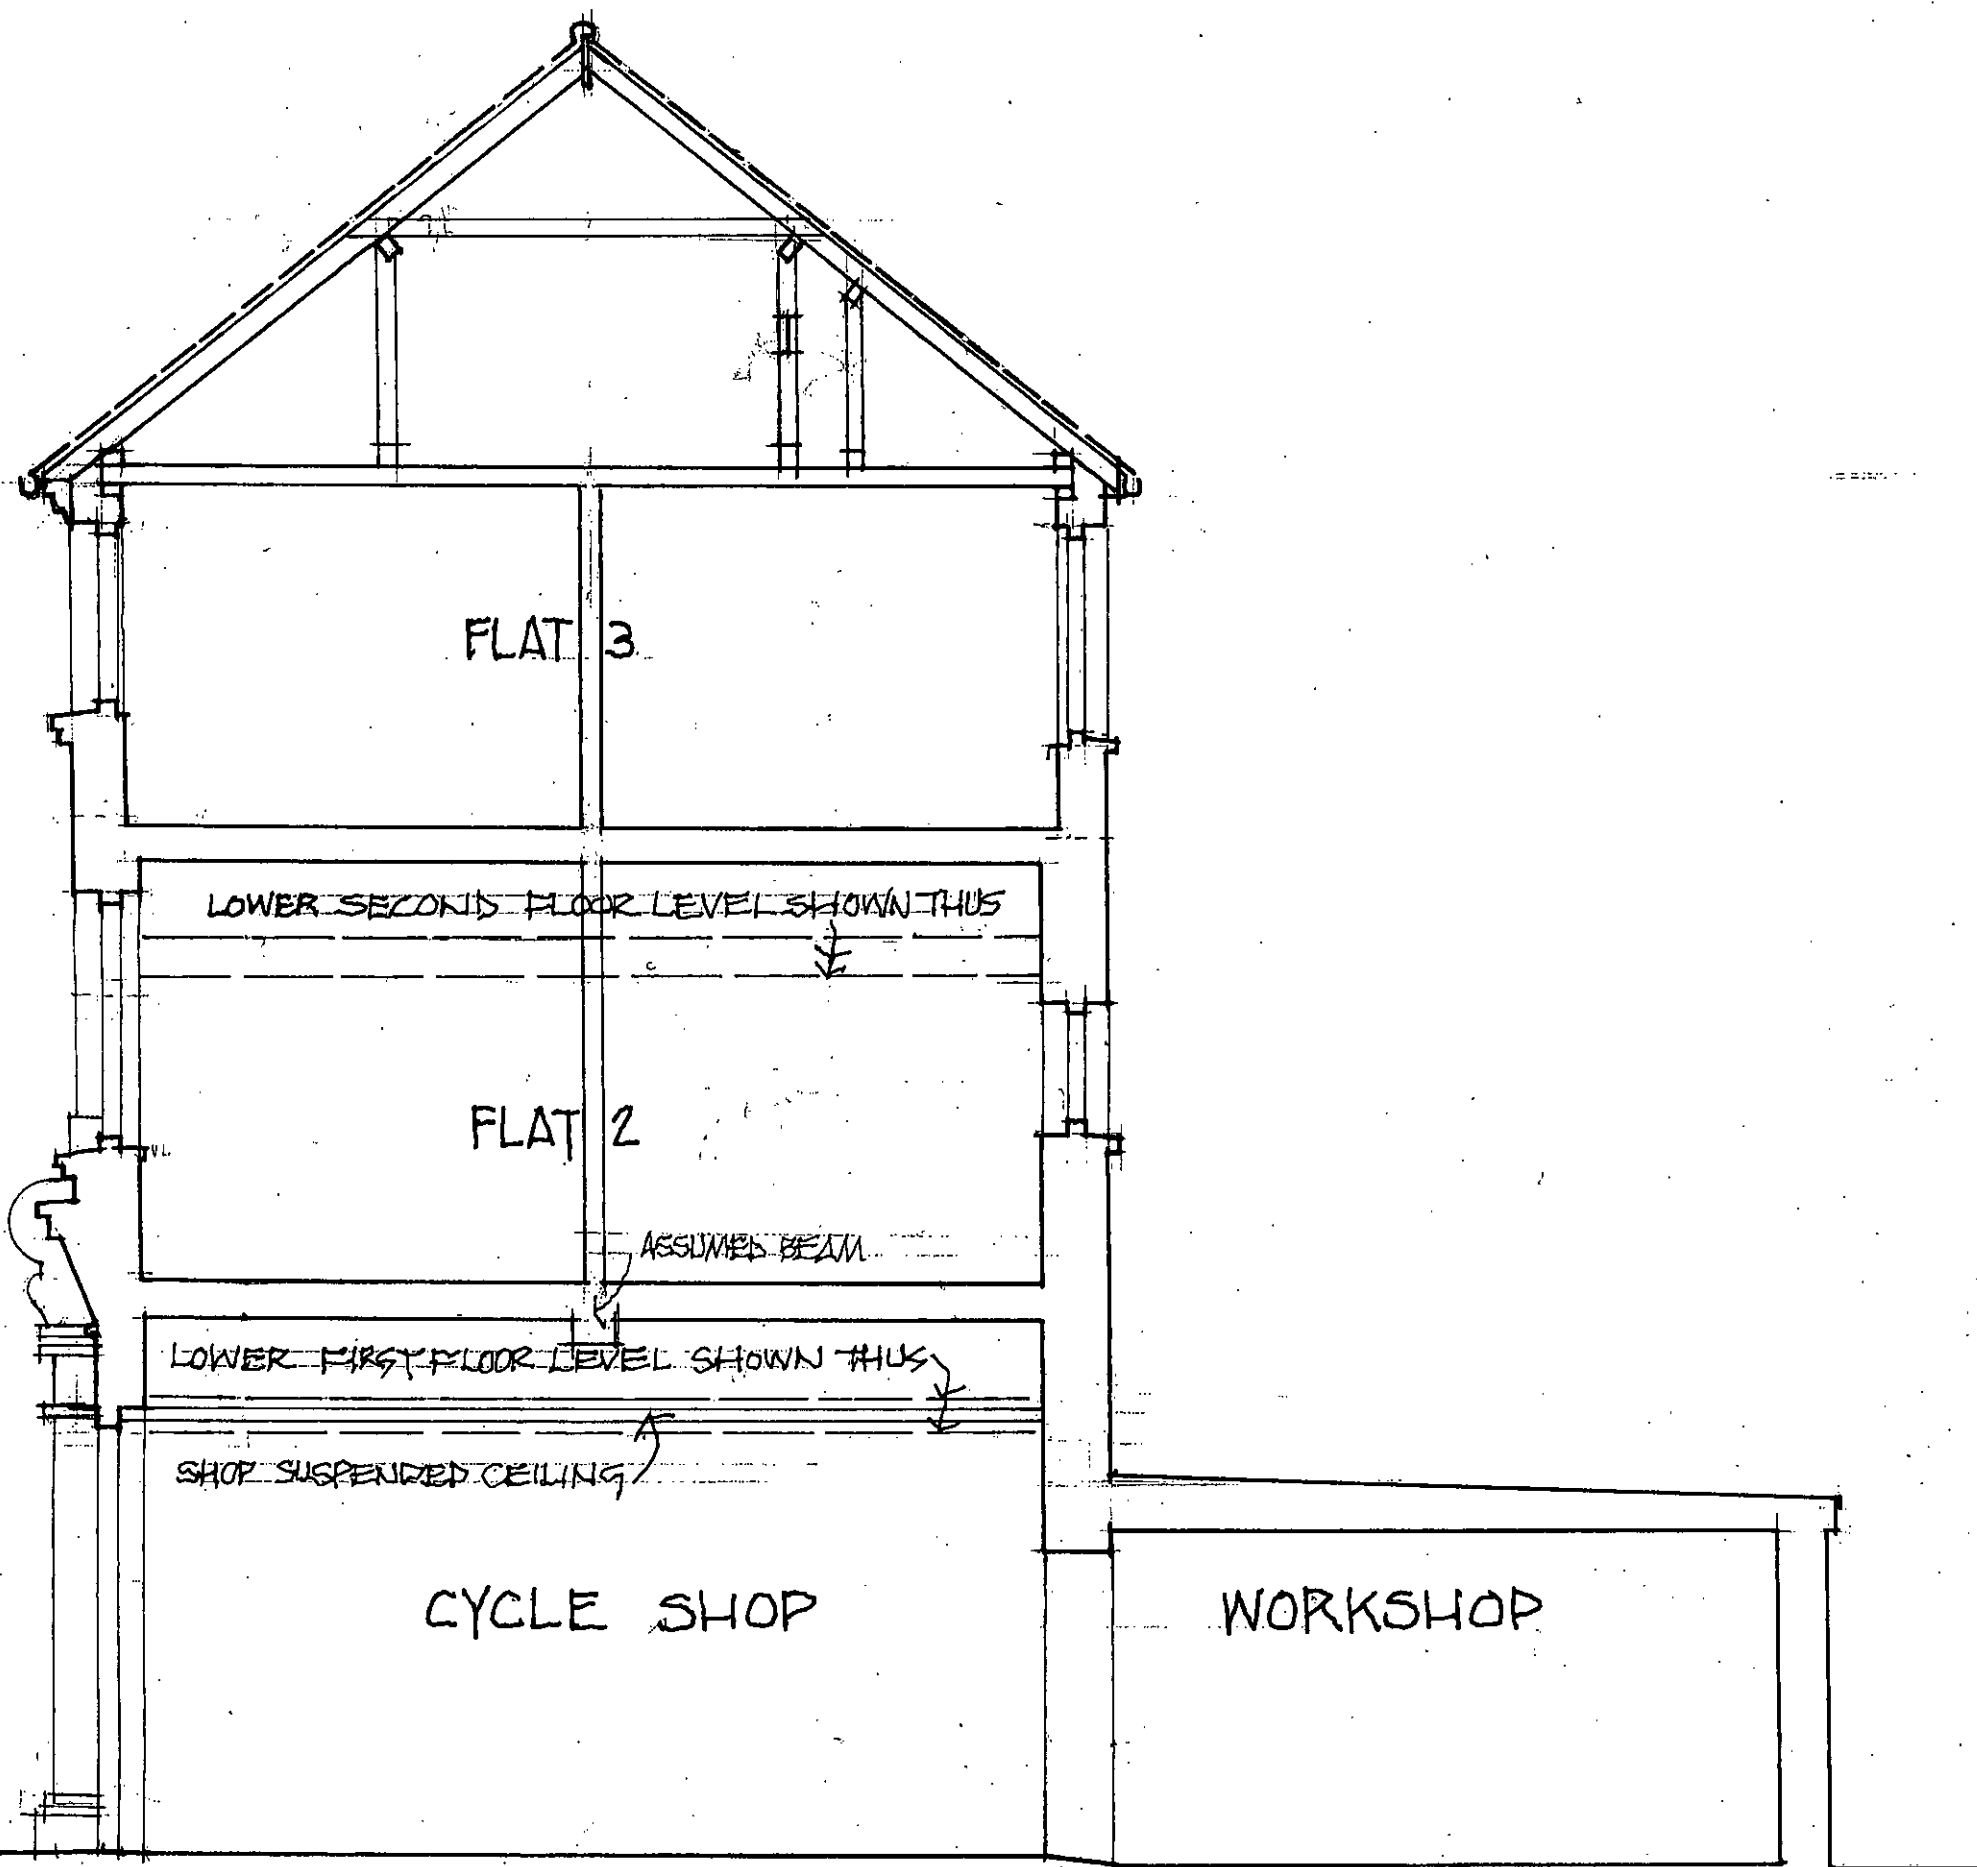

SECTION AS EXISTING

REV'A' 14.07.2017 REDRAWN FOLLOWING SITE
DIMENSION CHECKS

SECTION AS EXISTING

2-6, BEACH ROAD, LITTLEHAMPTON, SUSSEX.

GRAHAM NICOLLS LTD. BUILDING DESIGN + TECHNOLOGY. T: 07490 522709

SCALE / 1:500 @ A3

DATE / 14.07.2017

DWG NO / 030517 / 5.07 'A'