


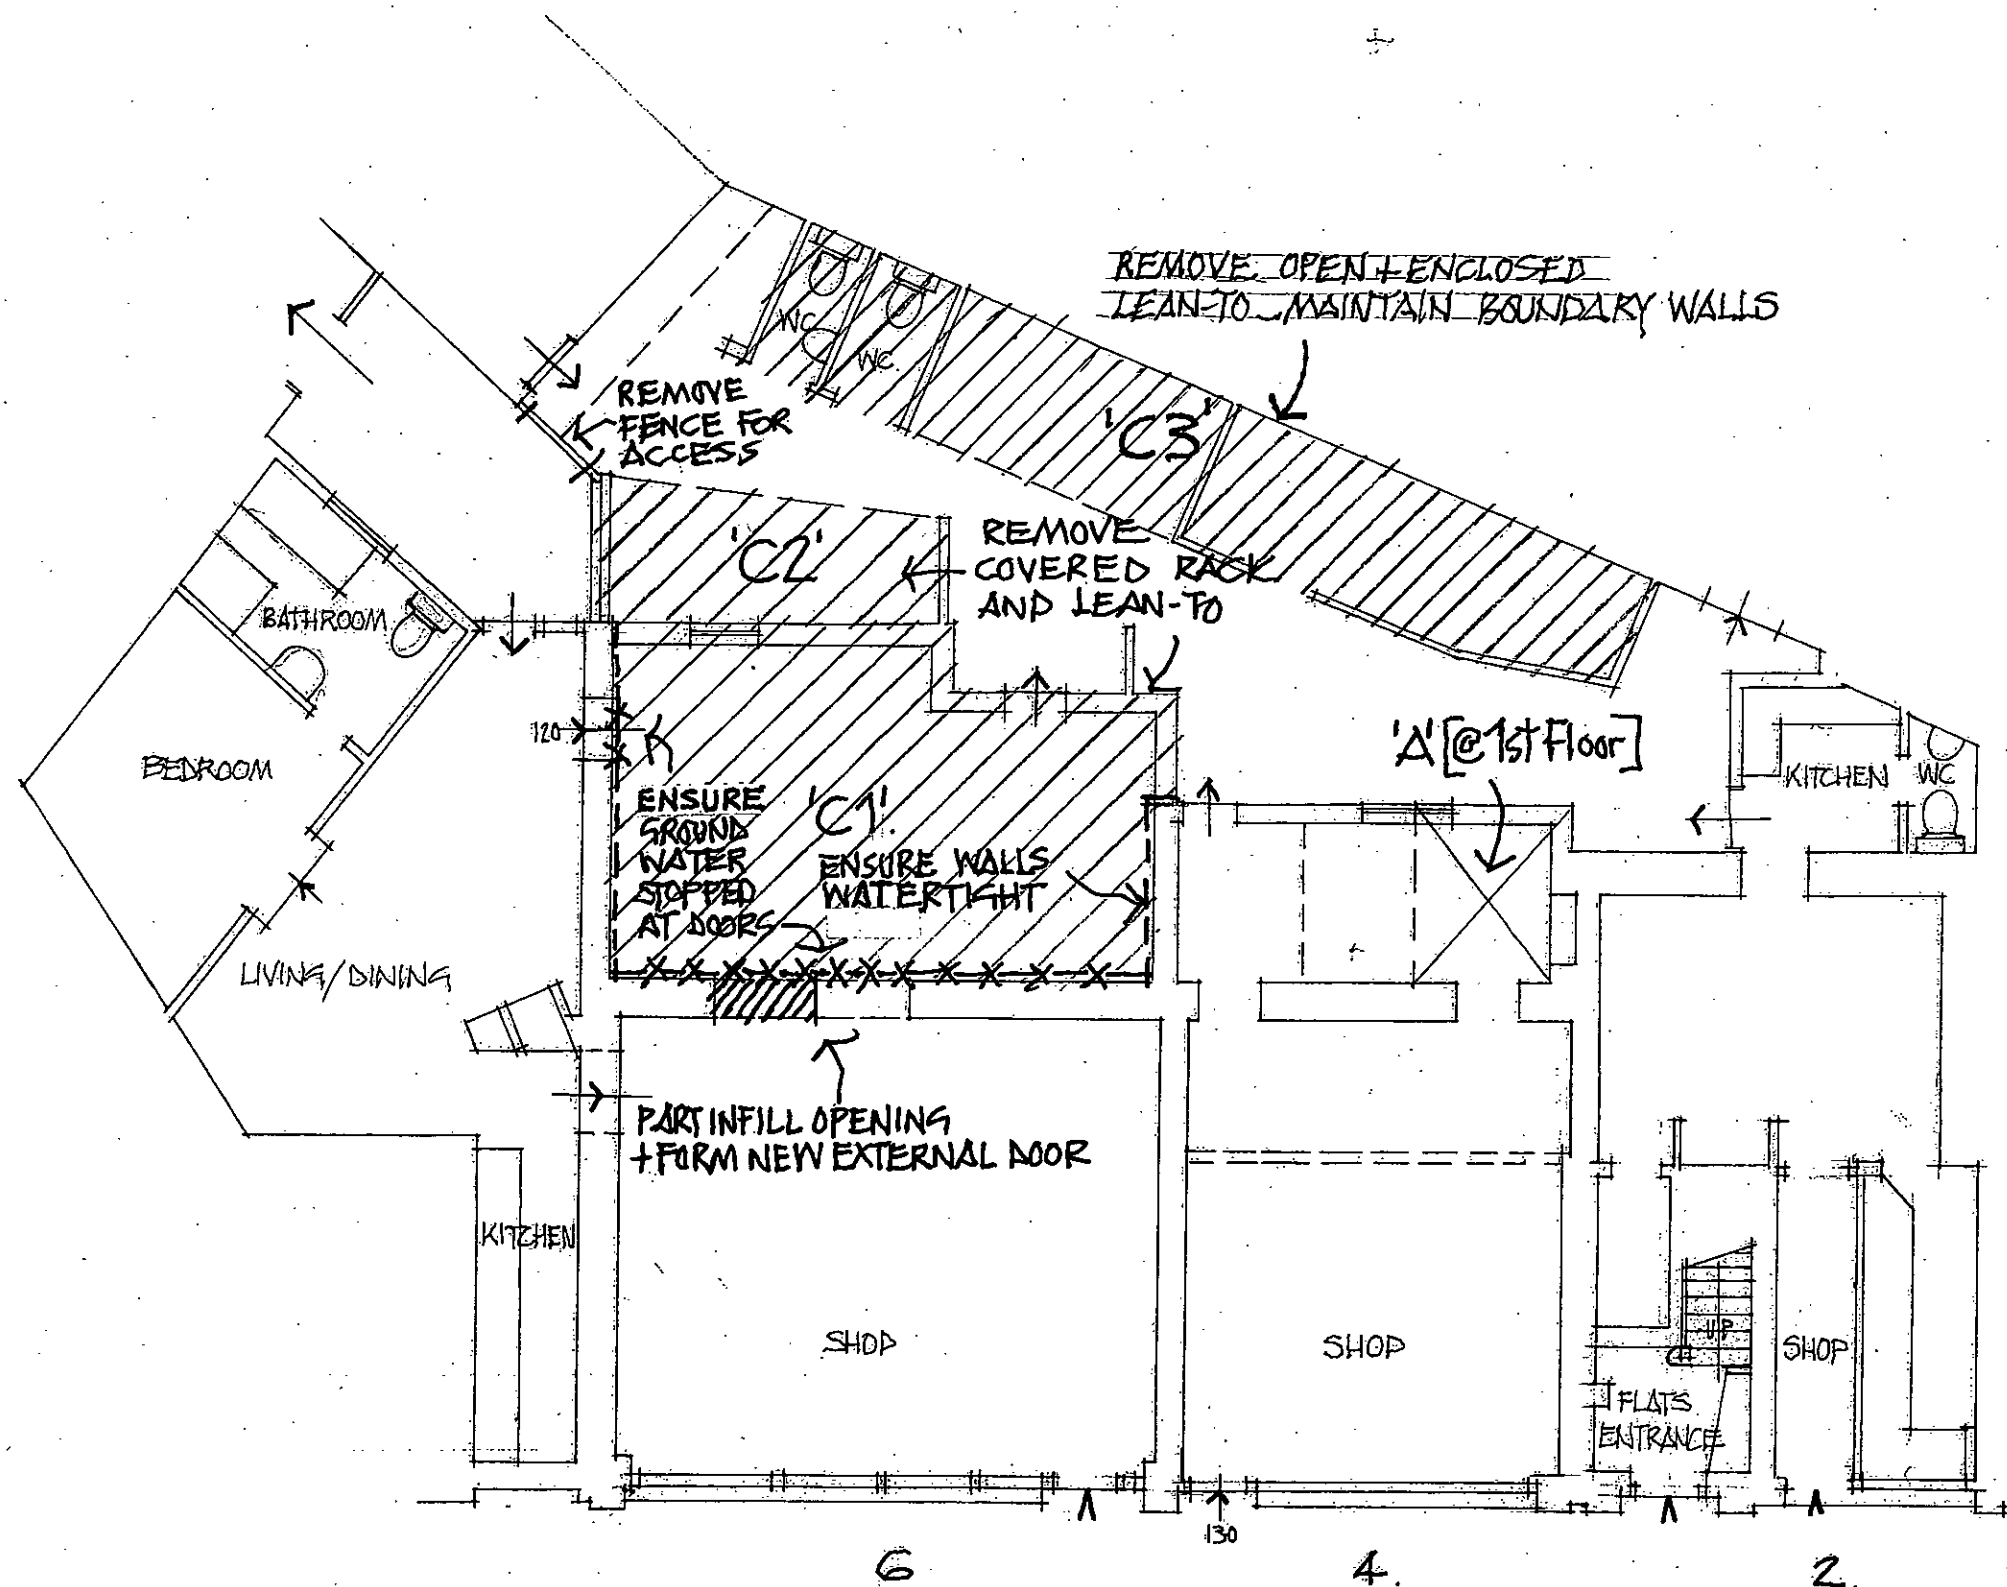

REYA' 05.07.2017 - DEMOLITION OF
C3 BUILDINGS ADDED

PLAN AS EXISTING / GROUND FLOOR / SHOWING DEMOLITION

2-6 BEACH ROAD . LITTLEHAMPTON

GRAHAM NICOLLS LTD. BUILDING DESIGN + TECHNOLOGY M: 07990 522709

SCALE / 1:100 @ A3

DATE / 24.05.2017

DWG. NO / 030417 / D1'A'