


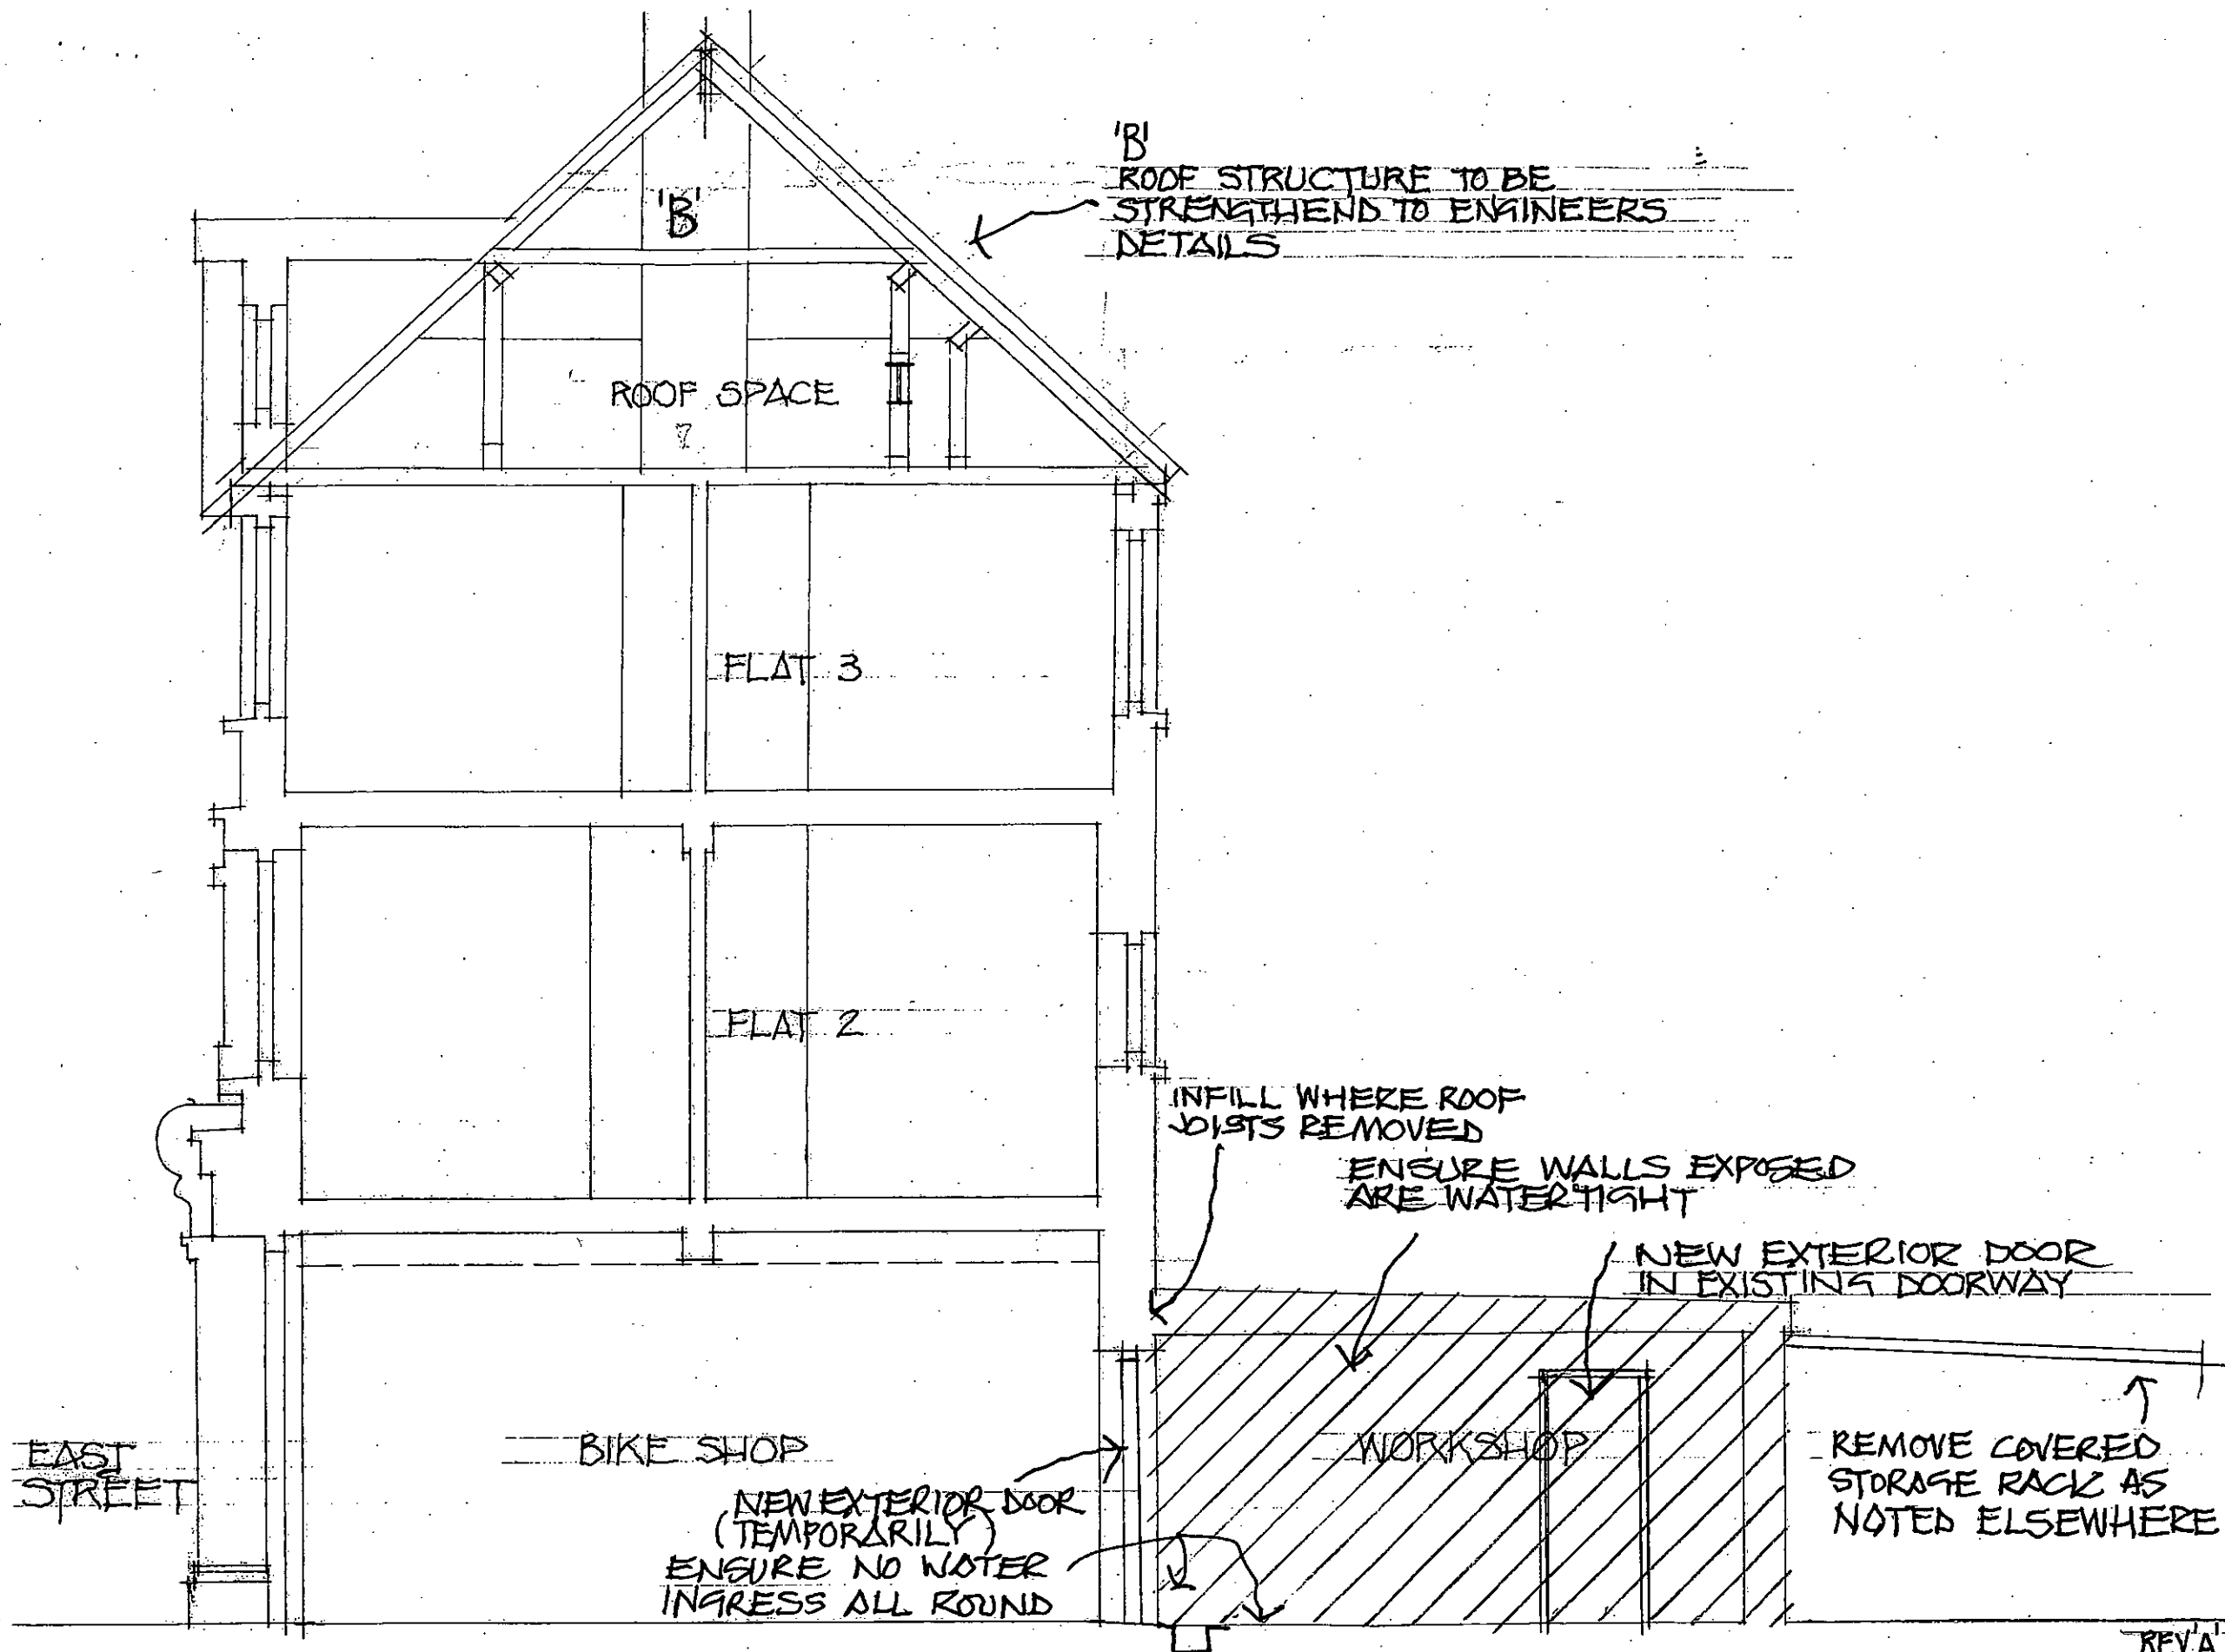

REV 'A' 31.10.17 UPDATED FOR TP APPLN

DIAGRAMATIC SECTION AS EXISTING / SHOWING DEMOLITION
 2-6 BEACH ROAD . LITTLEHAMPTON
 GRAHAM NICOLLS LTD . BUILDING DESIGN + TECHNOLOGY.

M: 07990 522709

SCALE / 1:50 @ A3
 DATE / 24.05 2017
 DWG. NO / 030417/D4.REV.'A'