


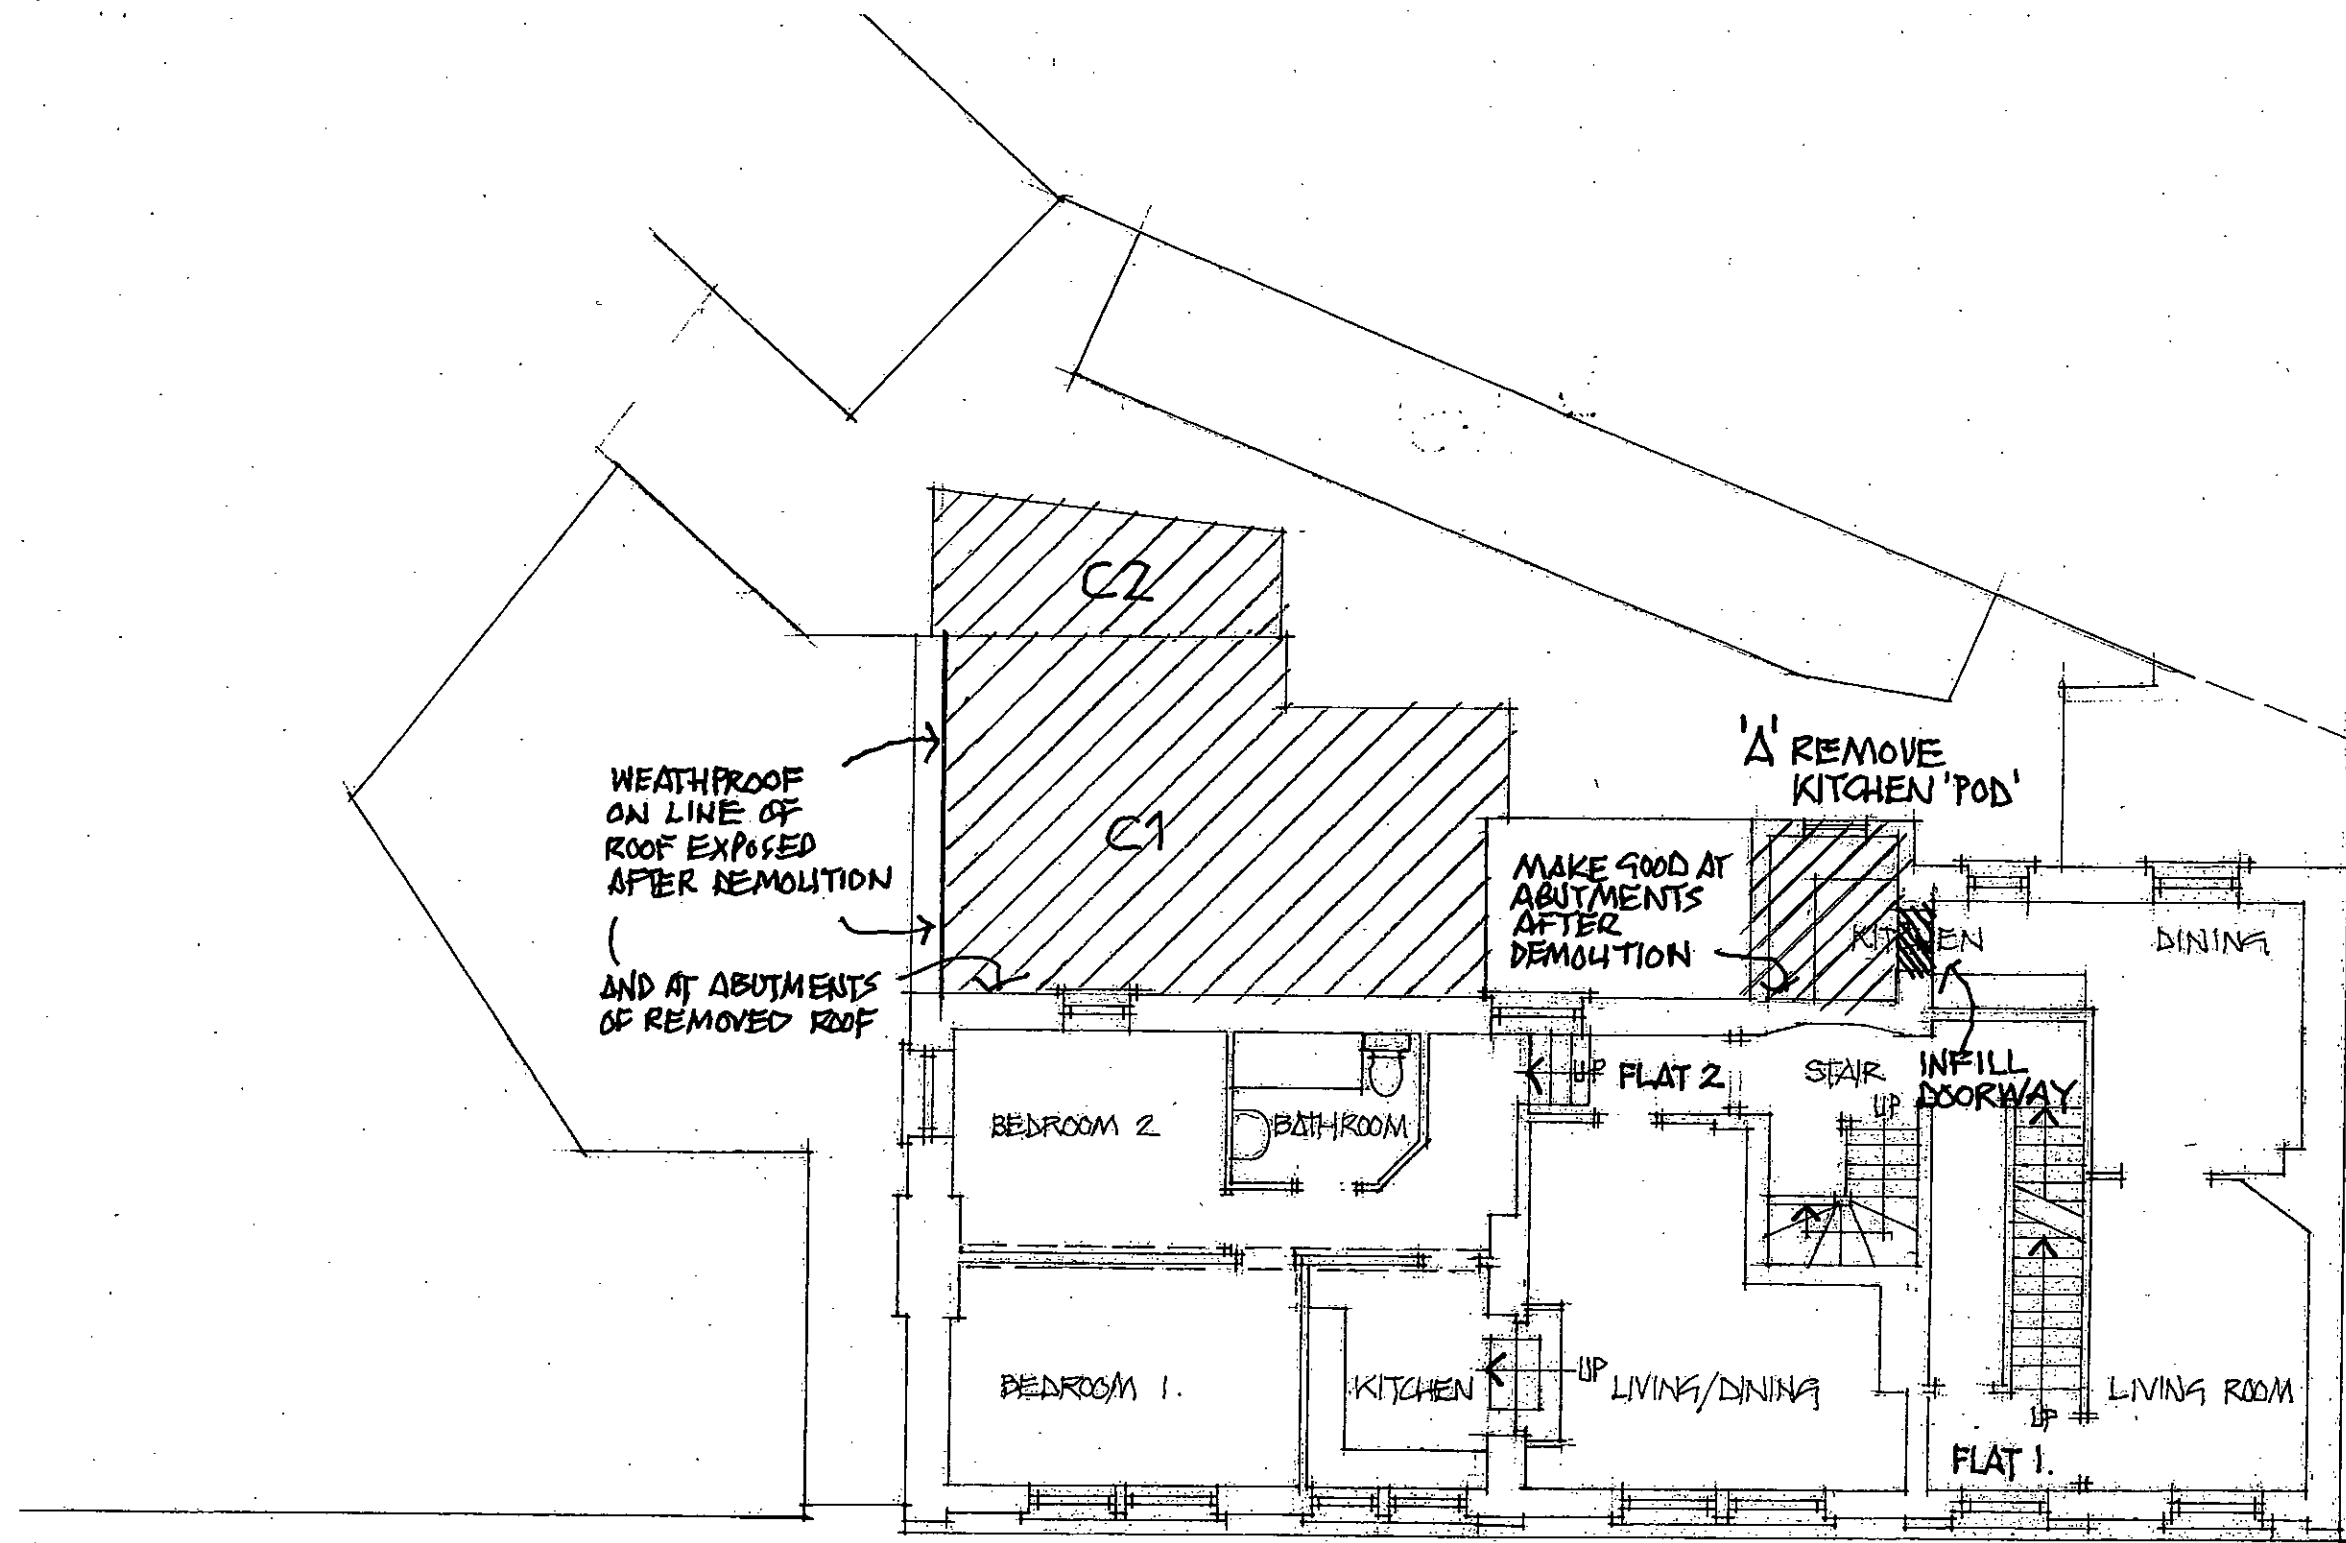

PLAN AS EXISTING - FIRST FLOOR / SHOWING DEMOLITION

2-6 BEACH ROAD, LITTLEHAMPTON

GRAHAM NICOLLS LTD. BUILDING DESIGN+TECHNOLOGY

M: 07990 522709

SCALE / 1:100 @ A3

DATE / 24.05.2017

DWG. NO / 030417/D2