


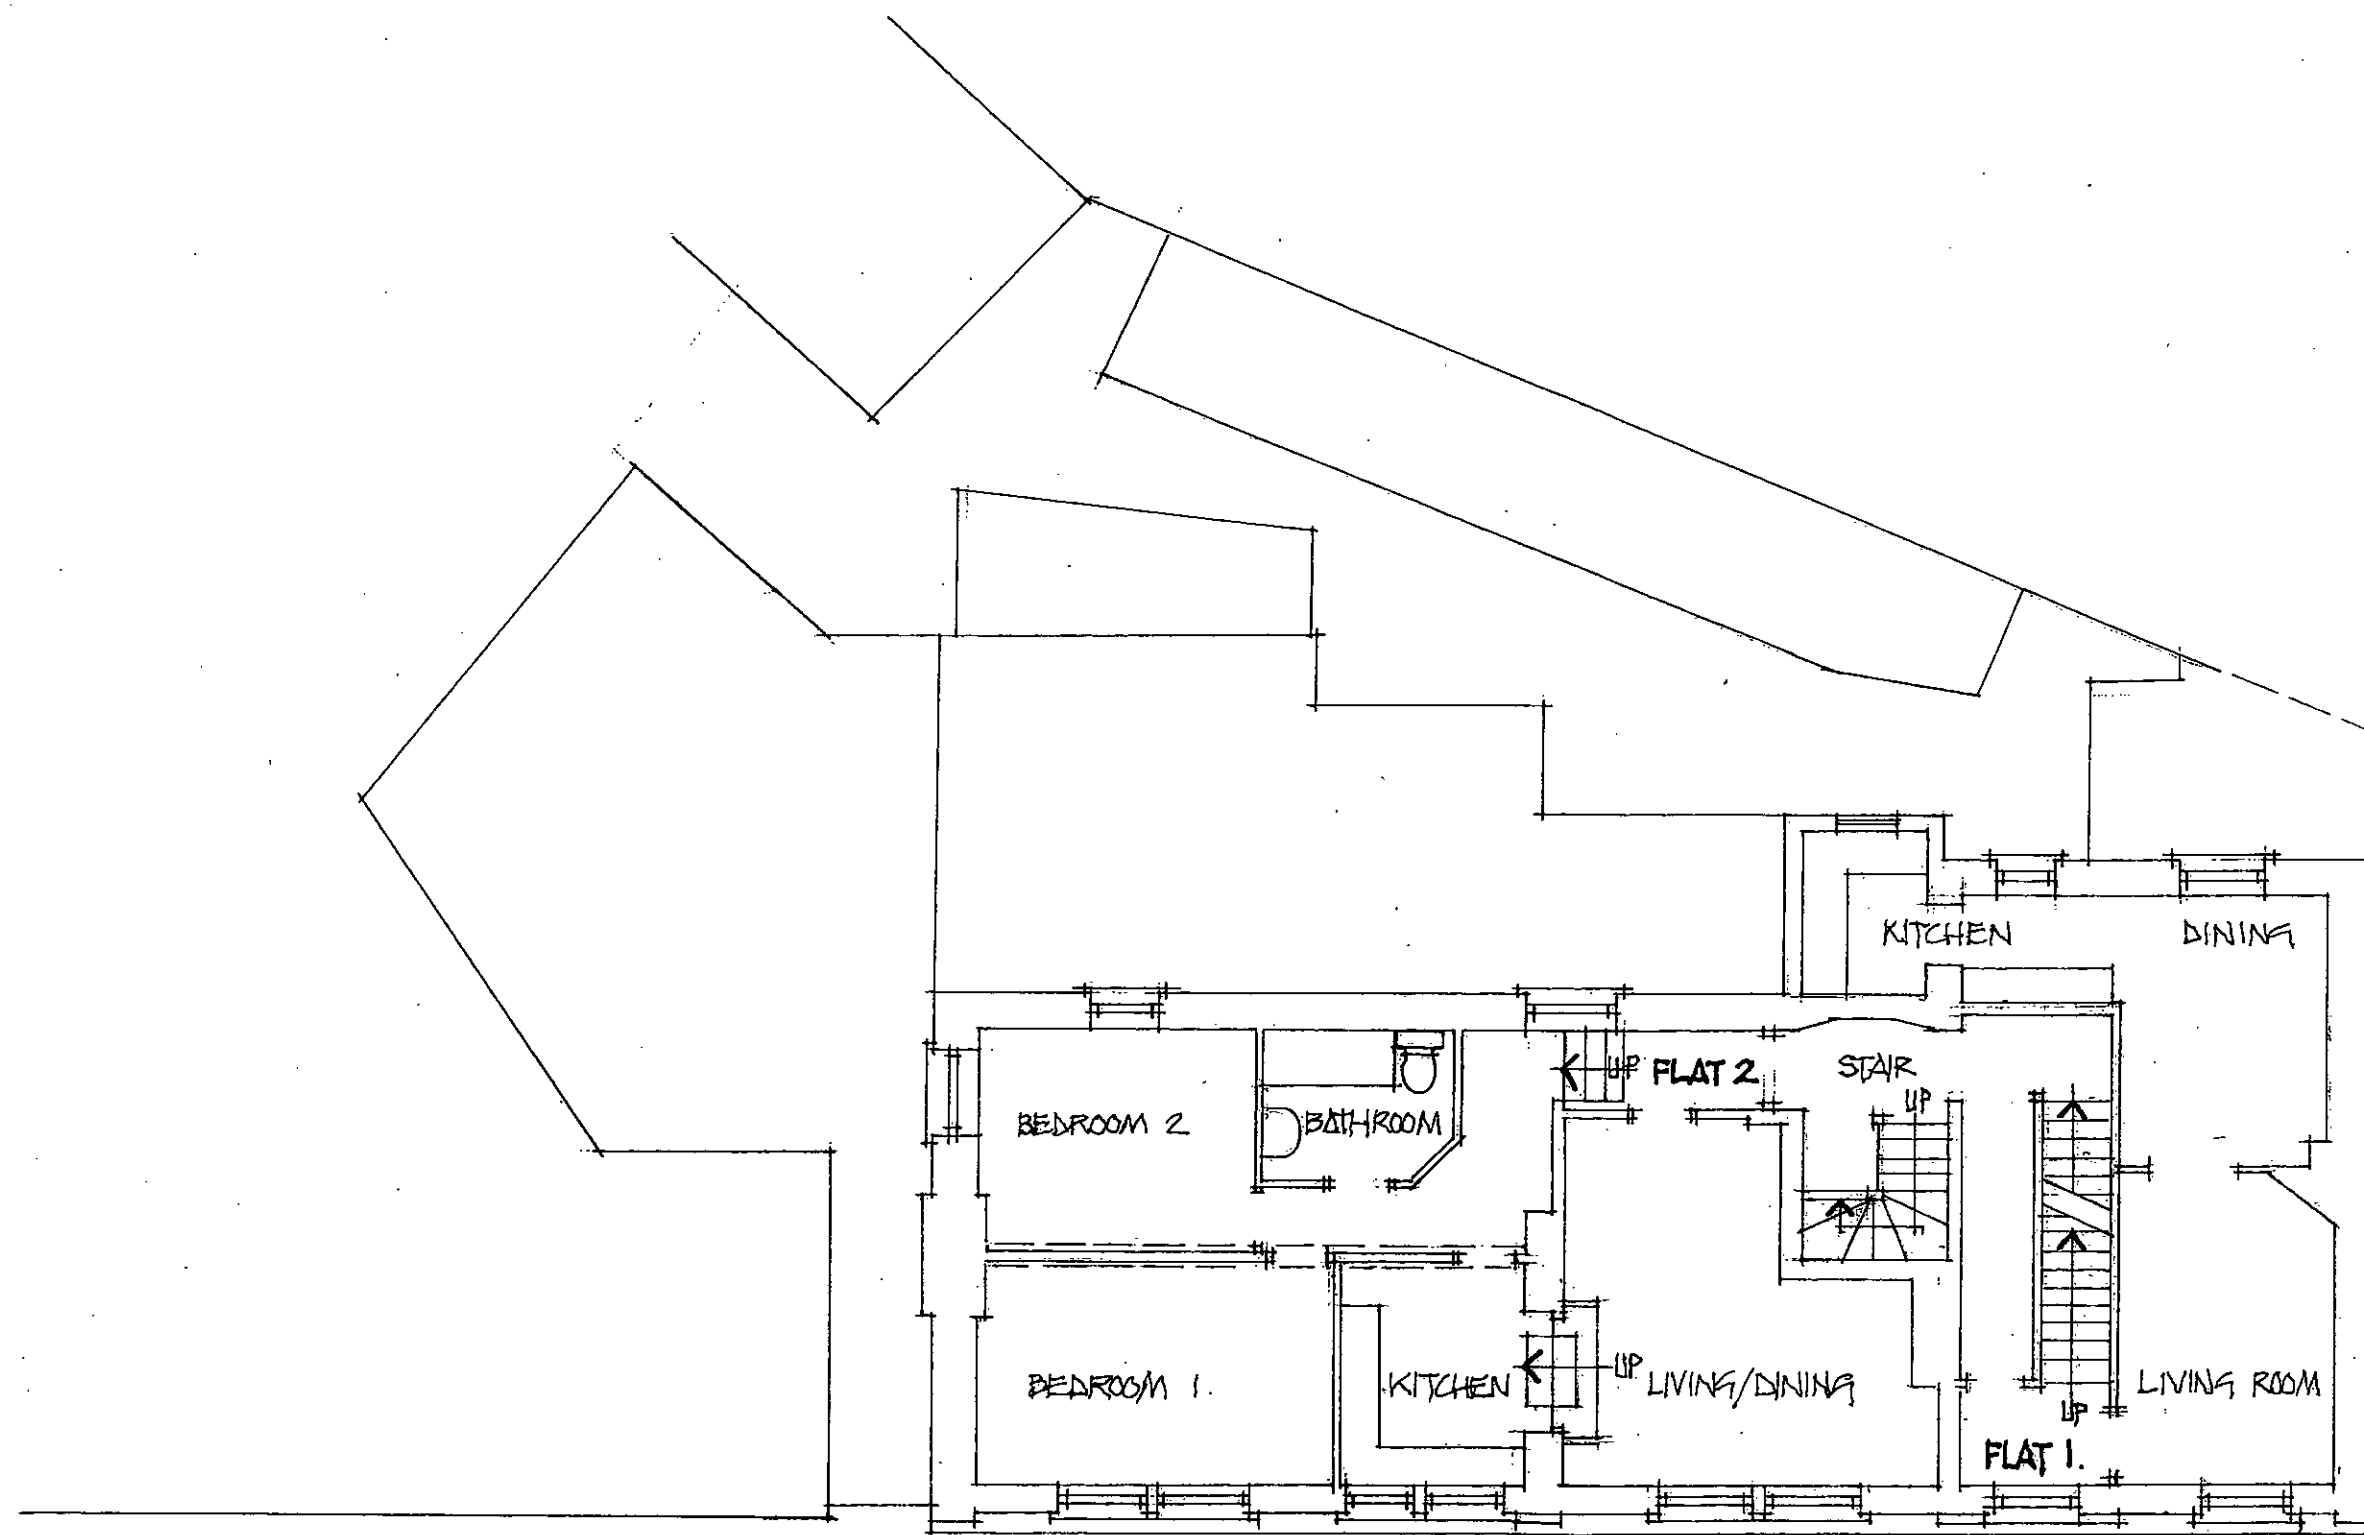

PLAN AS EXISTING - FIRST FLOOR

2-6 BEACH ROAD . LITTLEHAMPTON

GRAHAM NICOLLS LTD . BUILDING DESIGN+TECHNOLOGY

M:07990 522709

SCALE / 1:100 @ A3

DATE / 26.04.2017

DWG. NO / 030417/SY02