


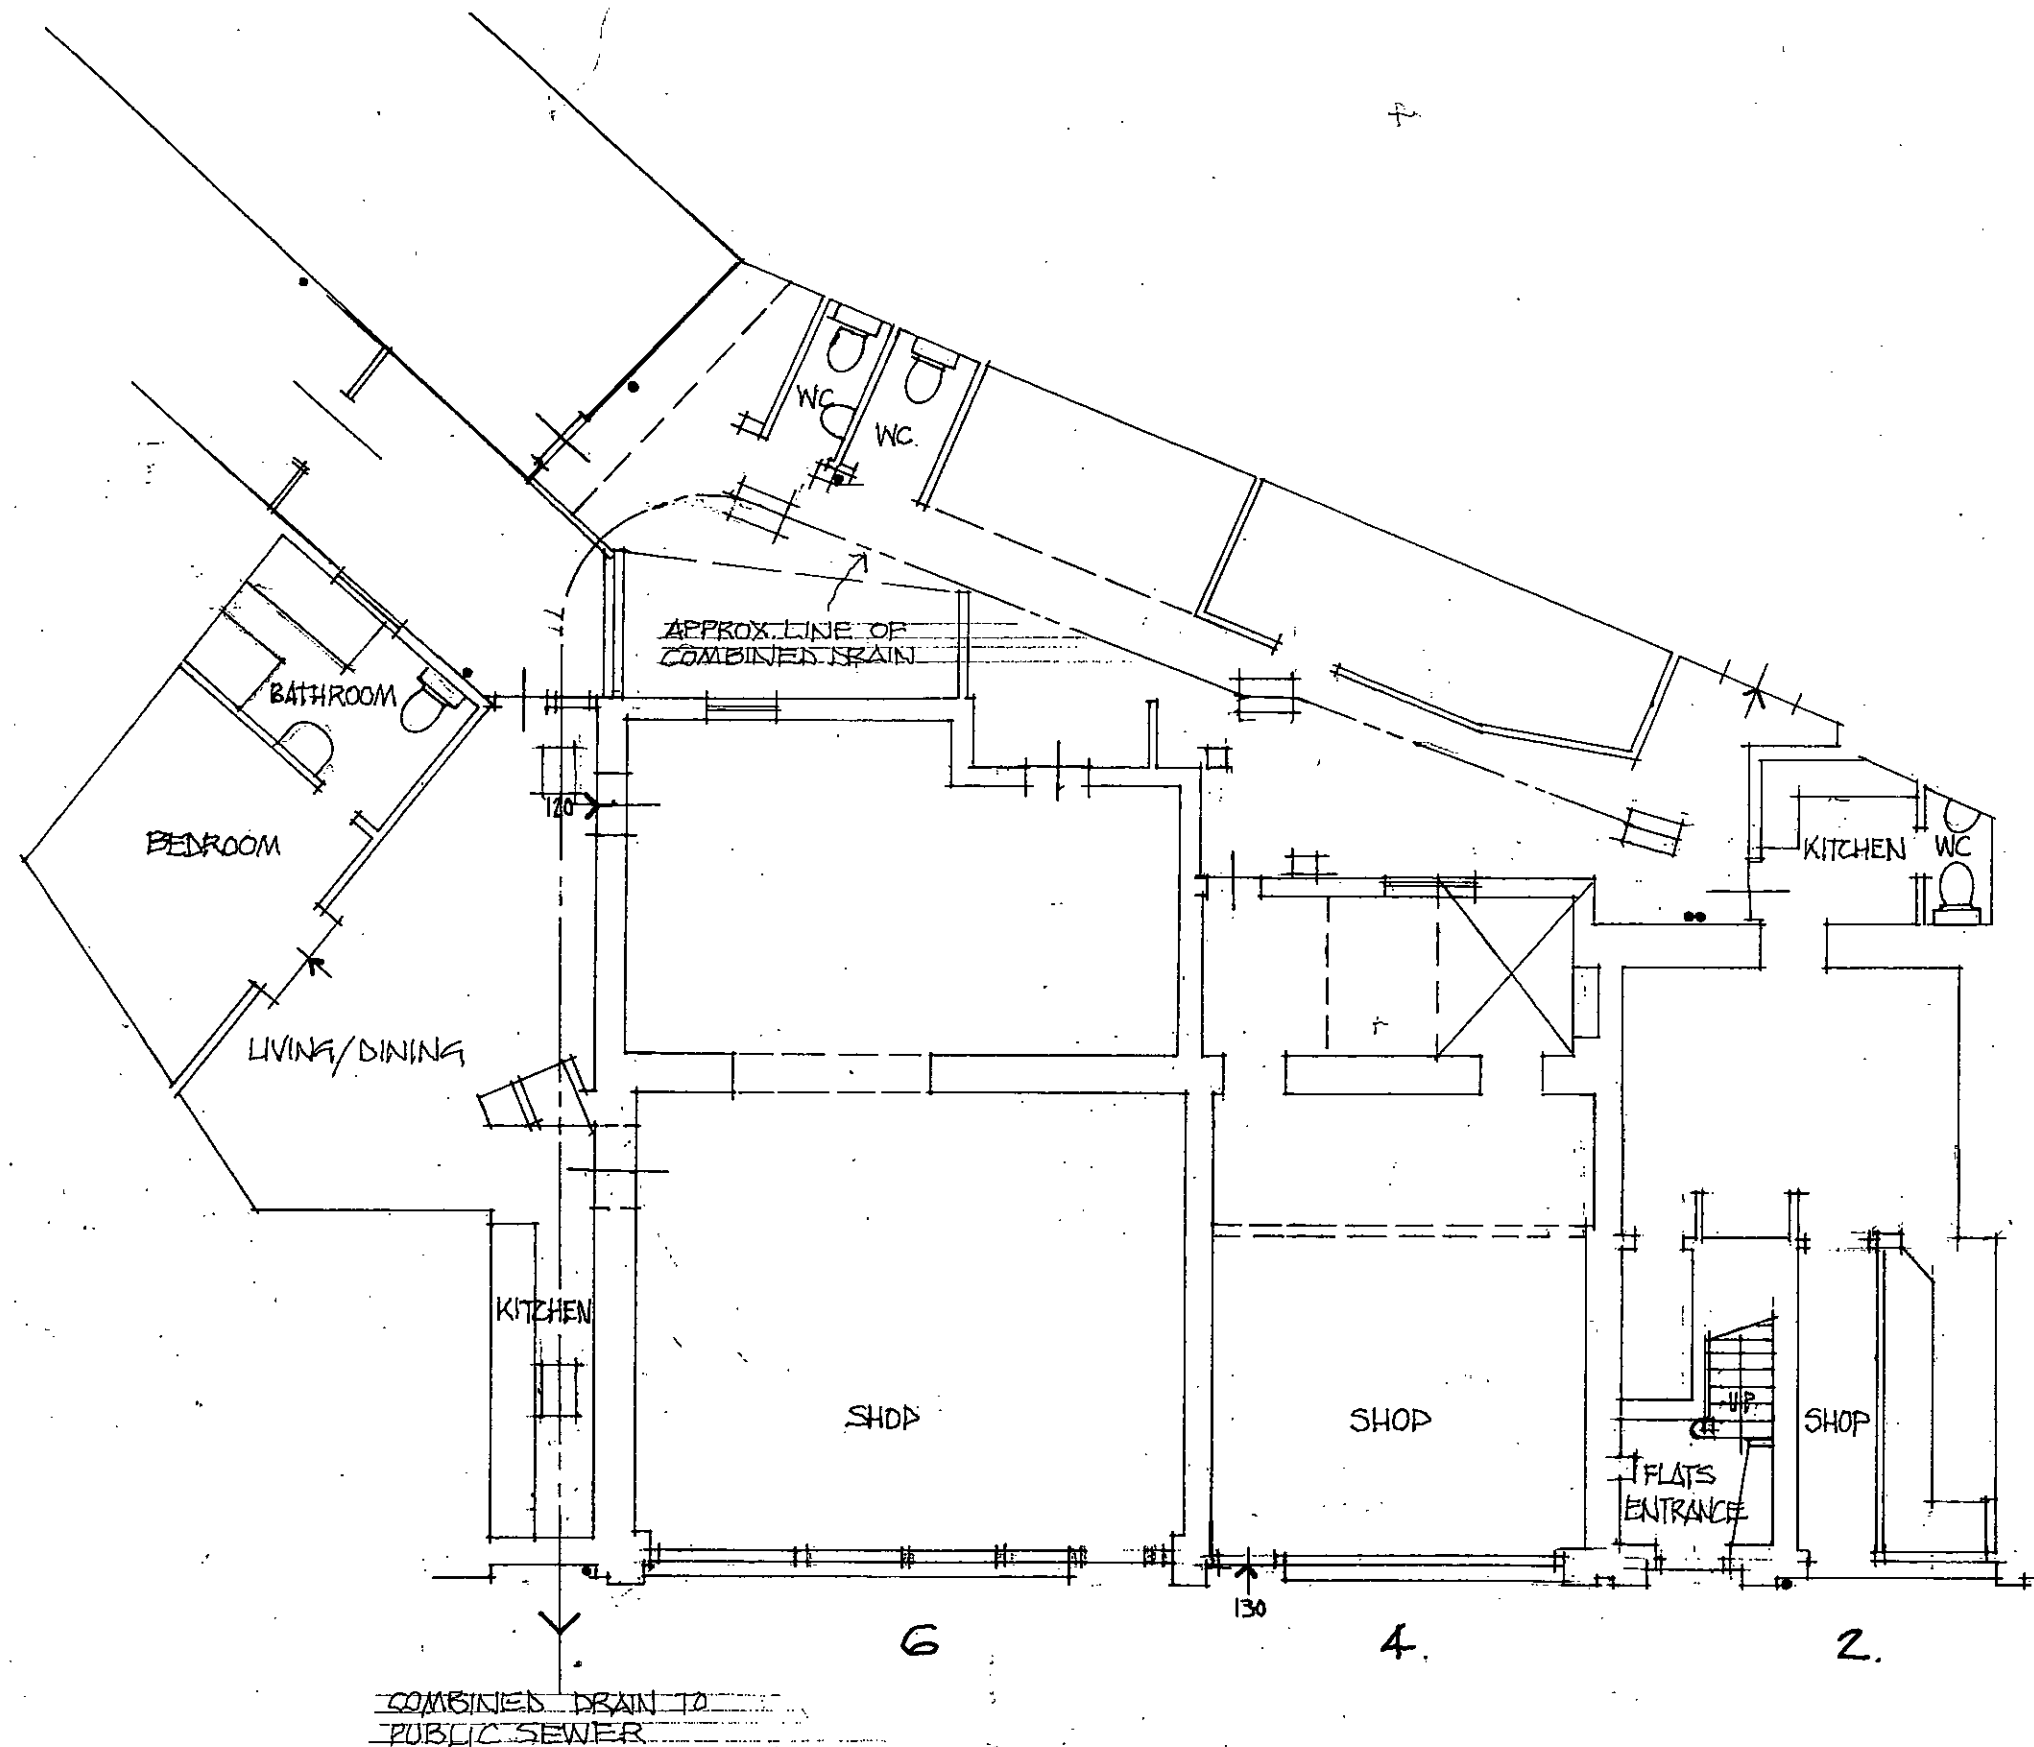

PLAN AS EXISTING / GROUND FLOOR

2-6 BEACH ROAD . LITTLEHAMPTON

GRAHAM NICOLLS LTD. BUILDING DESIGN + TECHNOLOGY

M: 07990 522709

SCALE / 1:100 @ A3

DATE / 24.04.2017

DWG. NO / 030417 / SY.01