


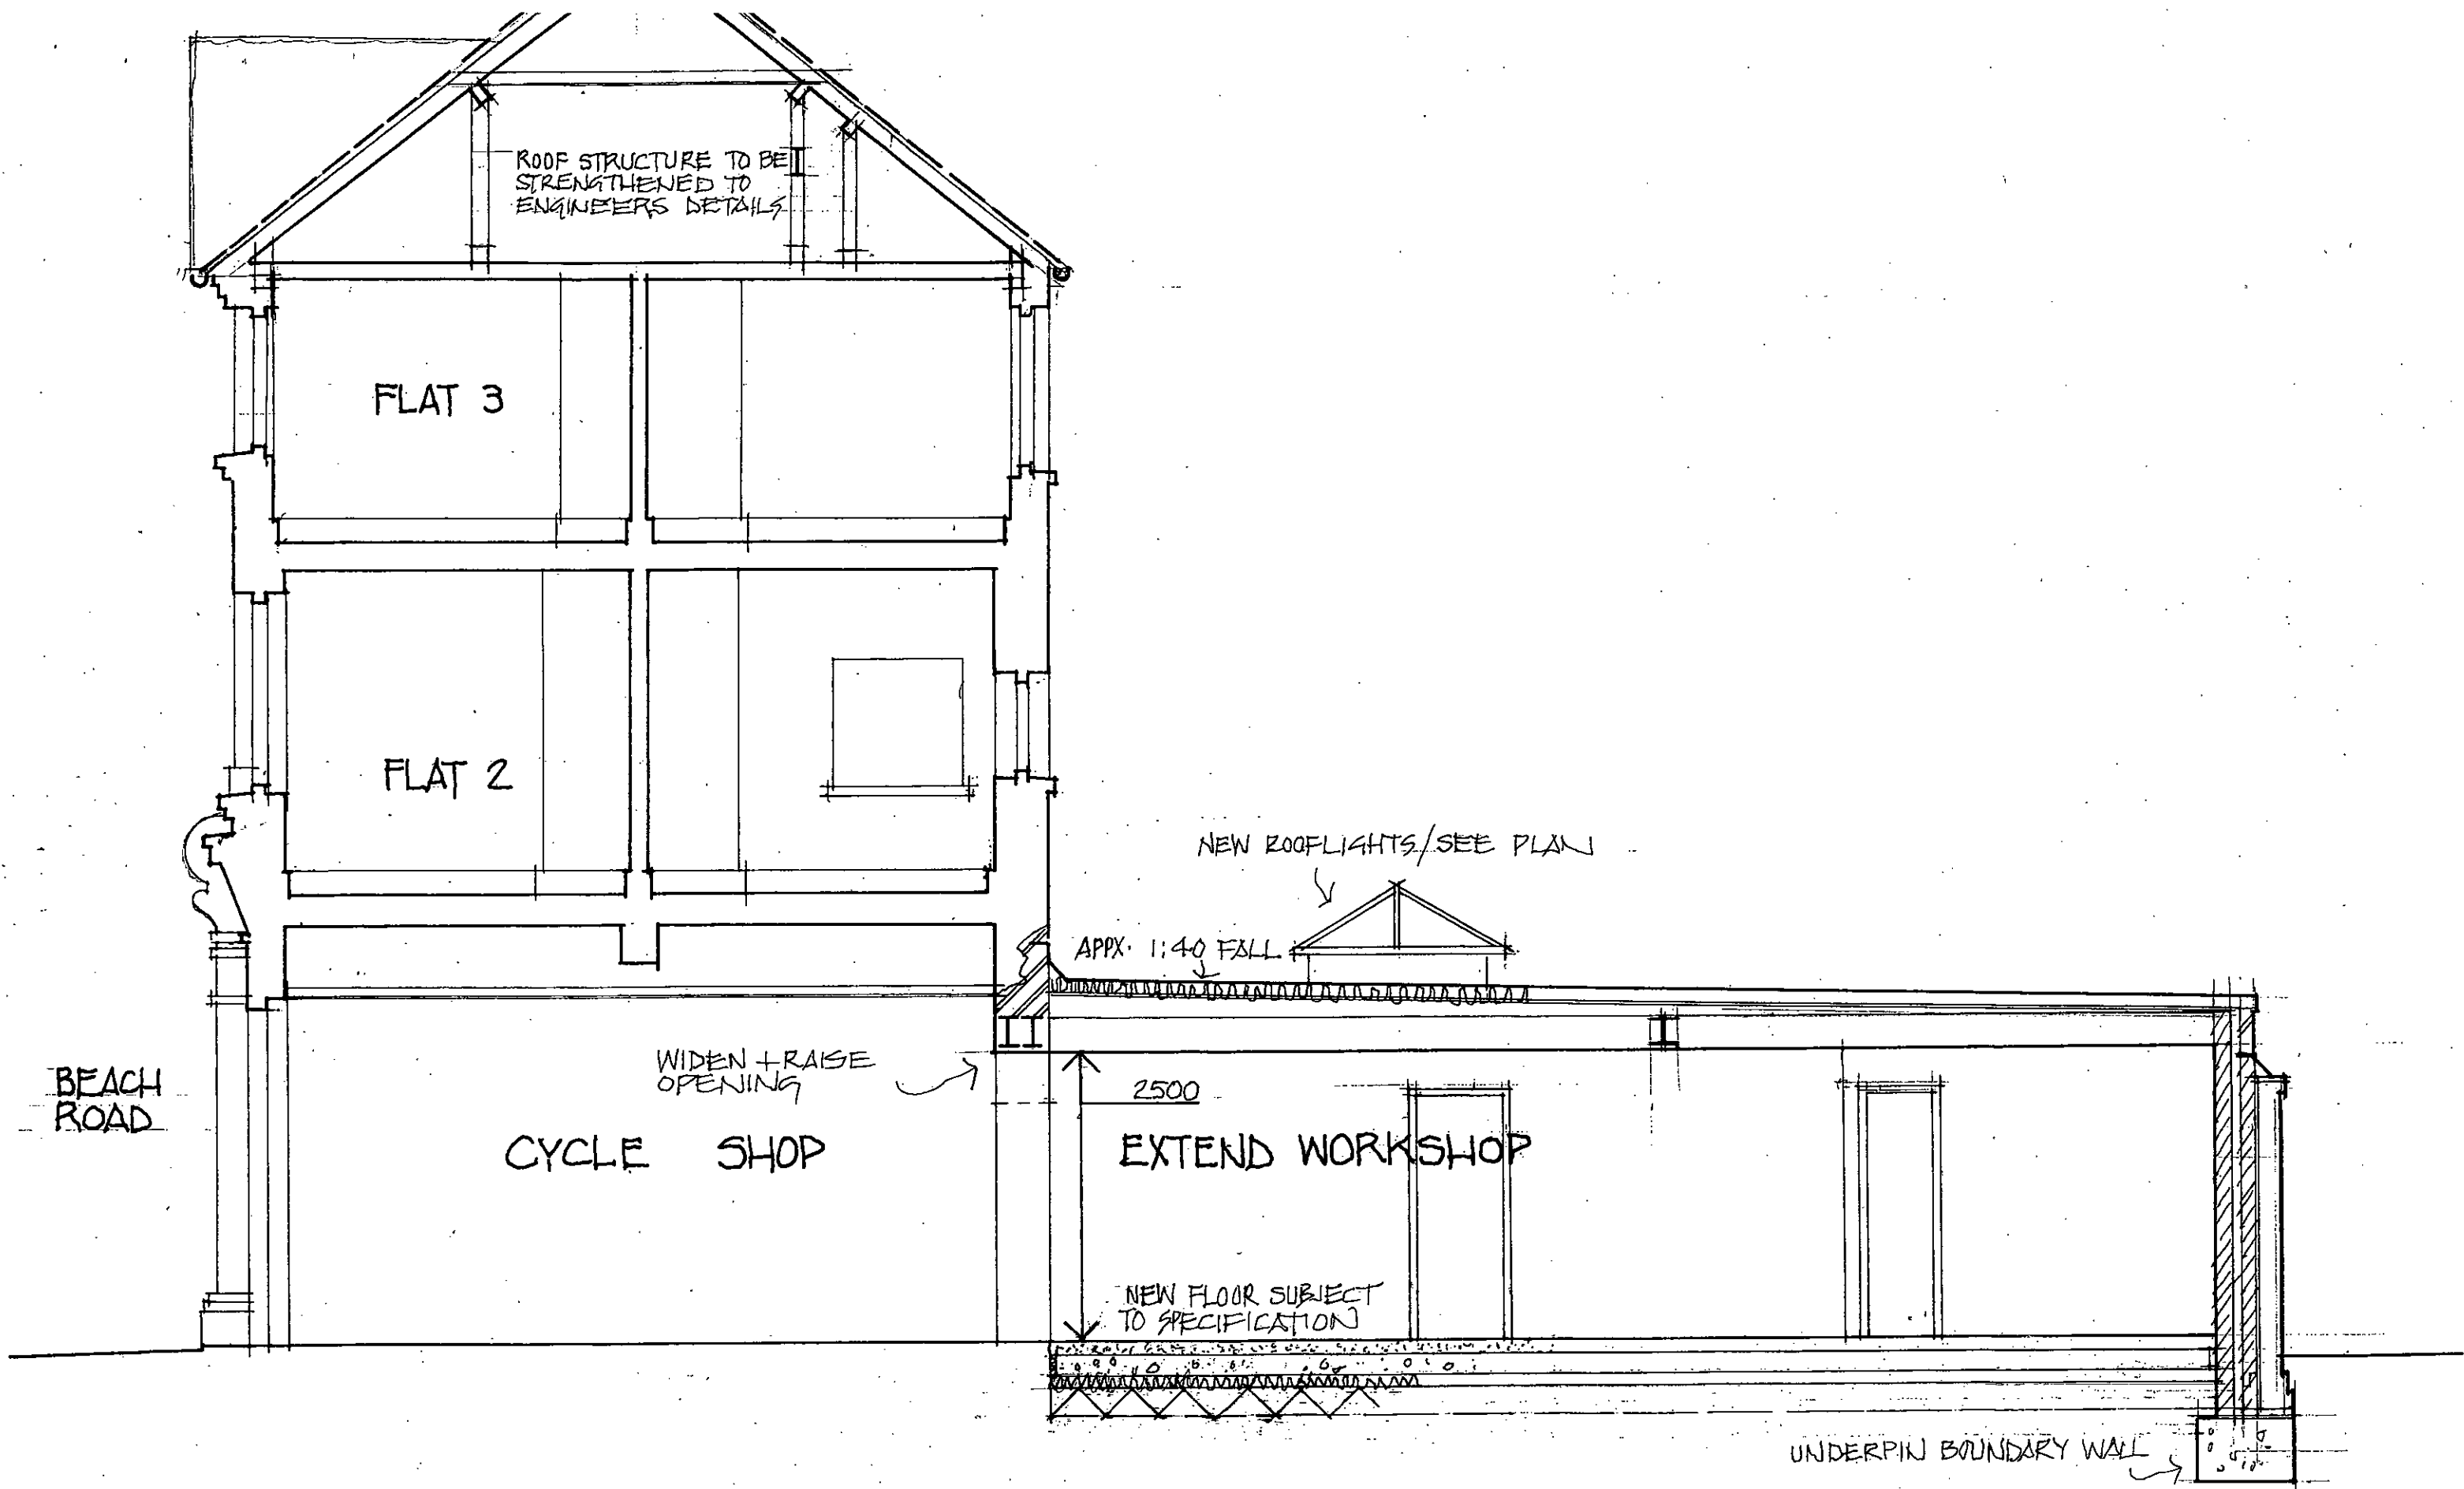

TYPICAL SECTION AS PROPOSED

2-6 BEACH ROAD, LITTLEHAMPTON, SUSSEX

GRAHAM NICOLLS LTD. BUILDING DESIGN + TECHNOLOGY

TEL / 07990 522709

SCALE / 1:50 @ A3

DATE / 30.10.2017

DWG. NO / 030517 / TP.08 REV. 'A'