


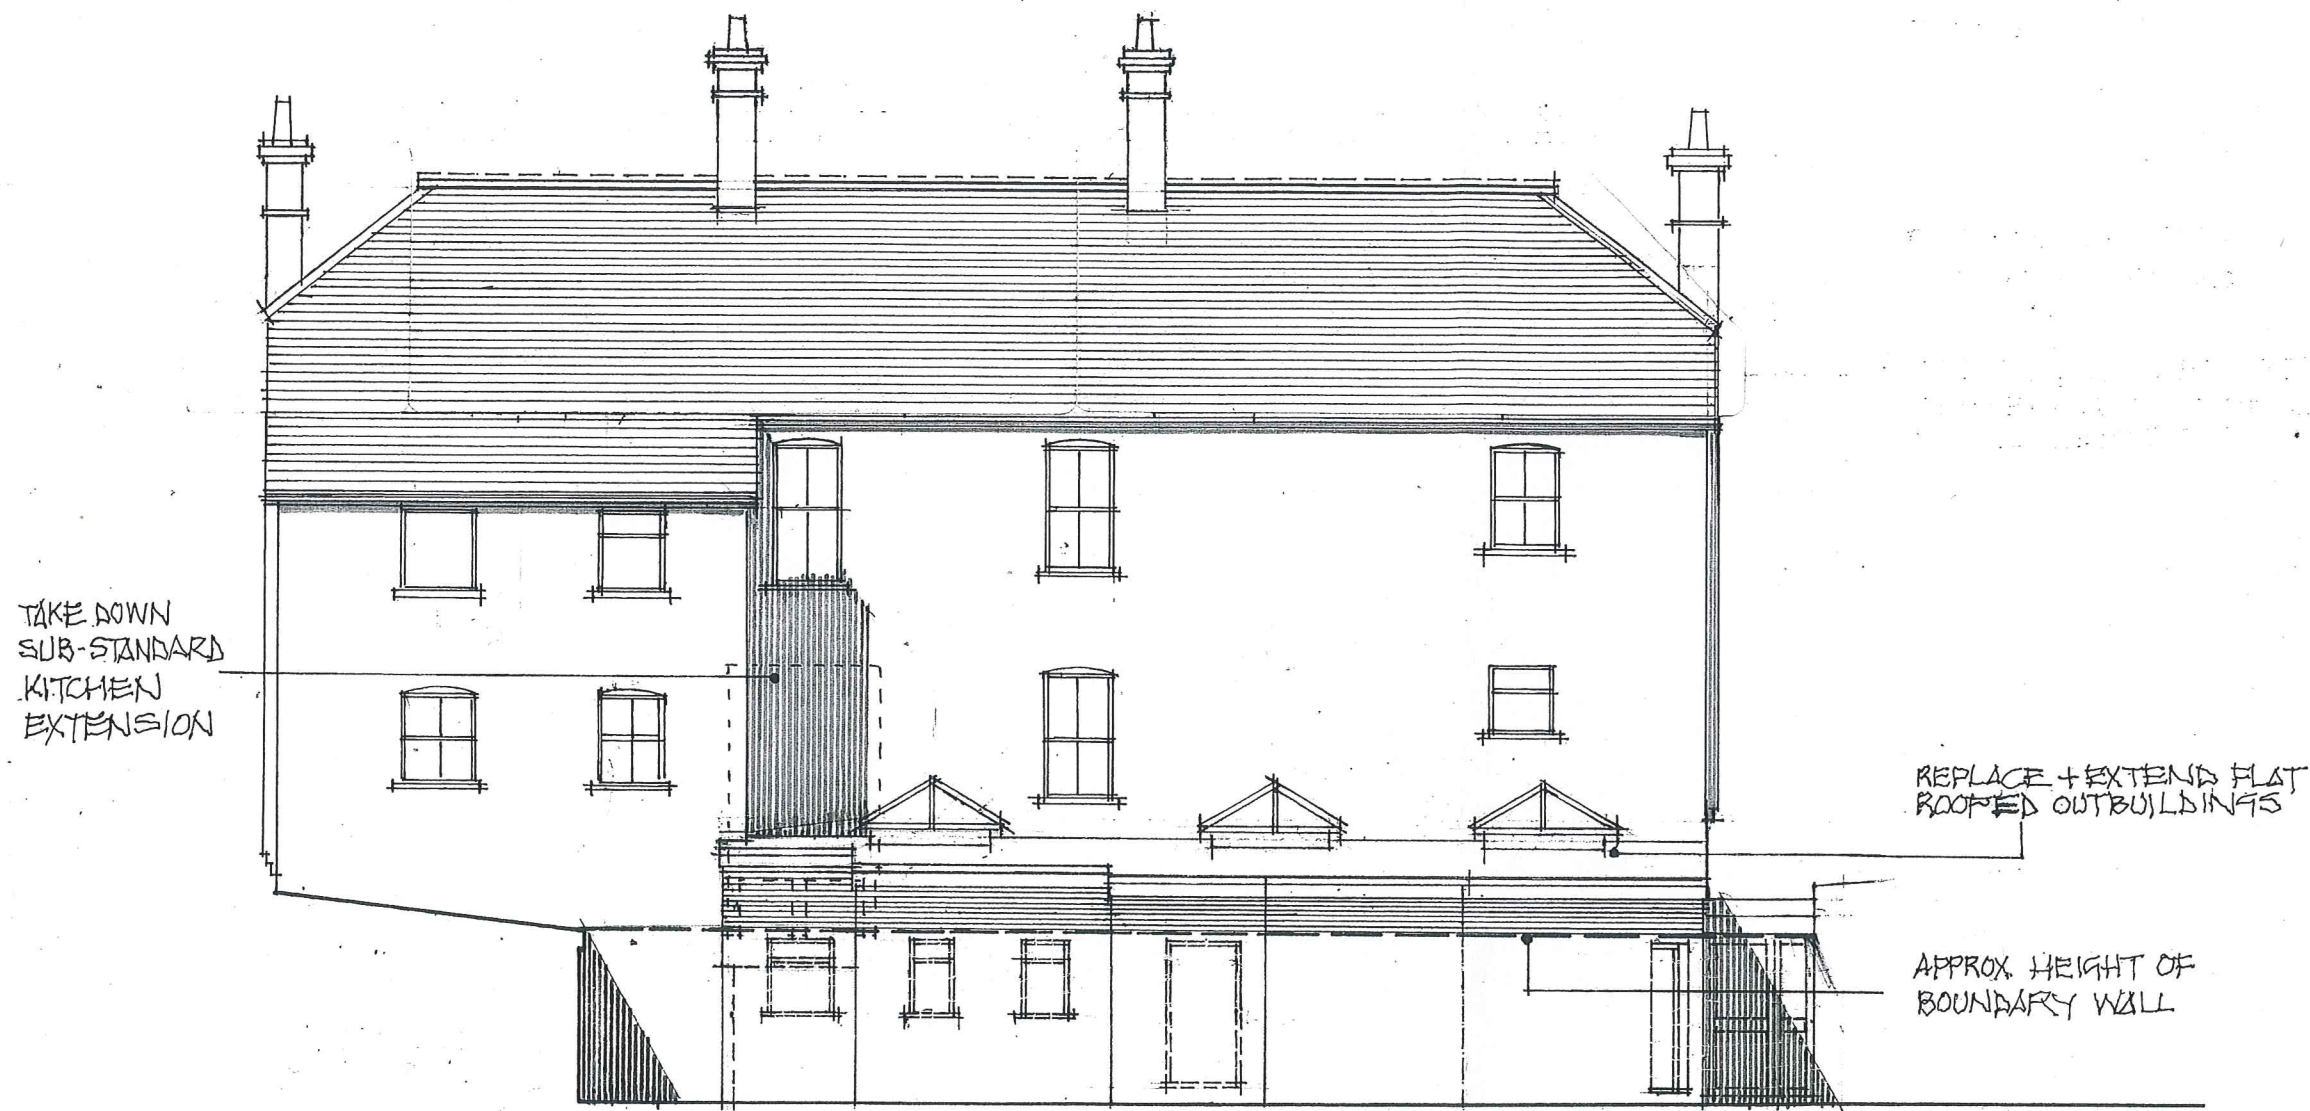

WEST [BACK] ELEVATION - AS PROPOSED

REV 'B' 18.12.17 - REAR GROUND FLOOR
ELEVATION CORRECTED.
REV 'A' 30.10.17 - UPDATED FOR T.P. APPLN

WEST ELEVATION AS PROPOSED
2-6, BEACH ROAD, LITTLEHAMPTON
GRAHAM NICOLLS LTD. BUILDING DESIGN + TECHNOLOGY

TEL/07990 522709

SCALE / 1:100 @ A3
DATE / 21.08.2017
DWA. NO / 030417 / TP.06 'B'