




1:500 Scale Bar

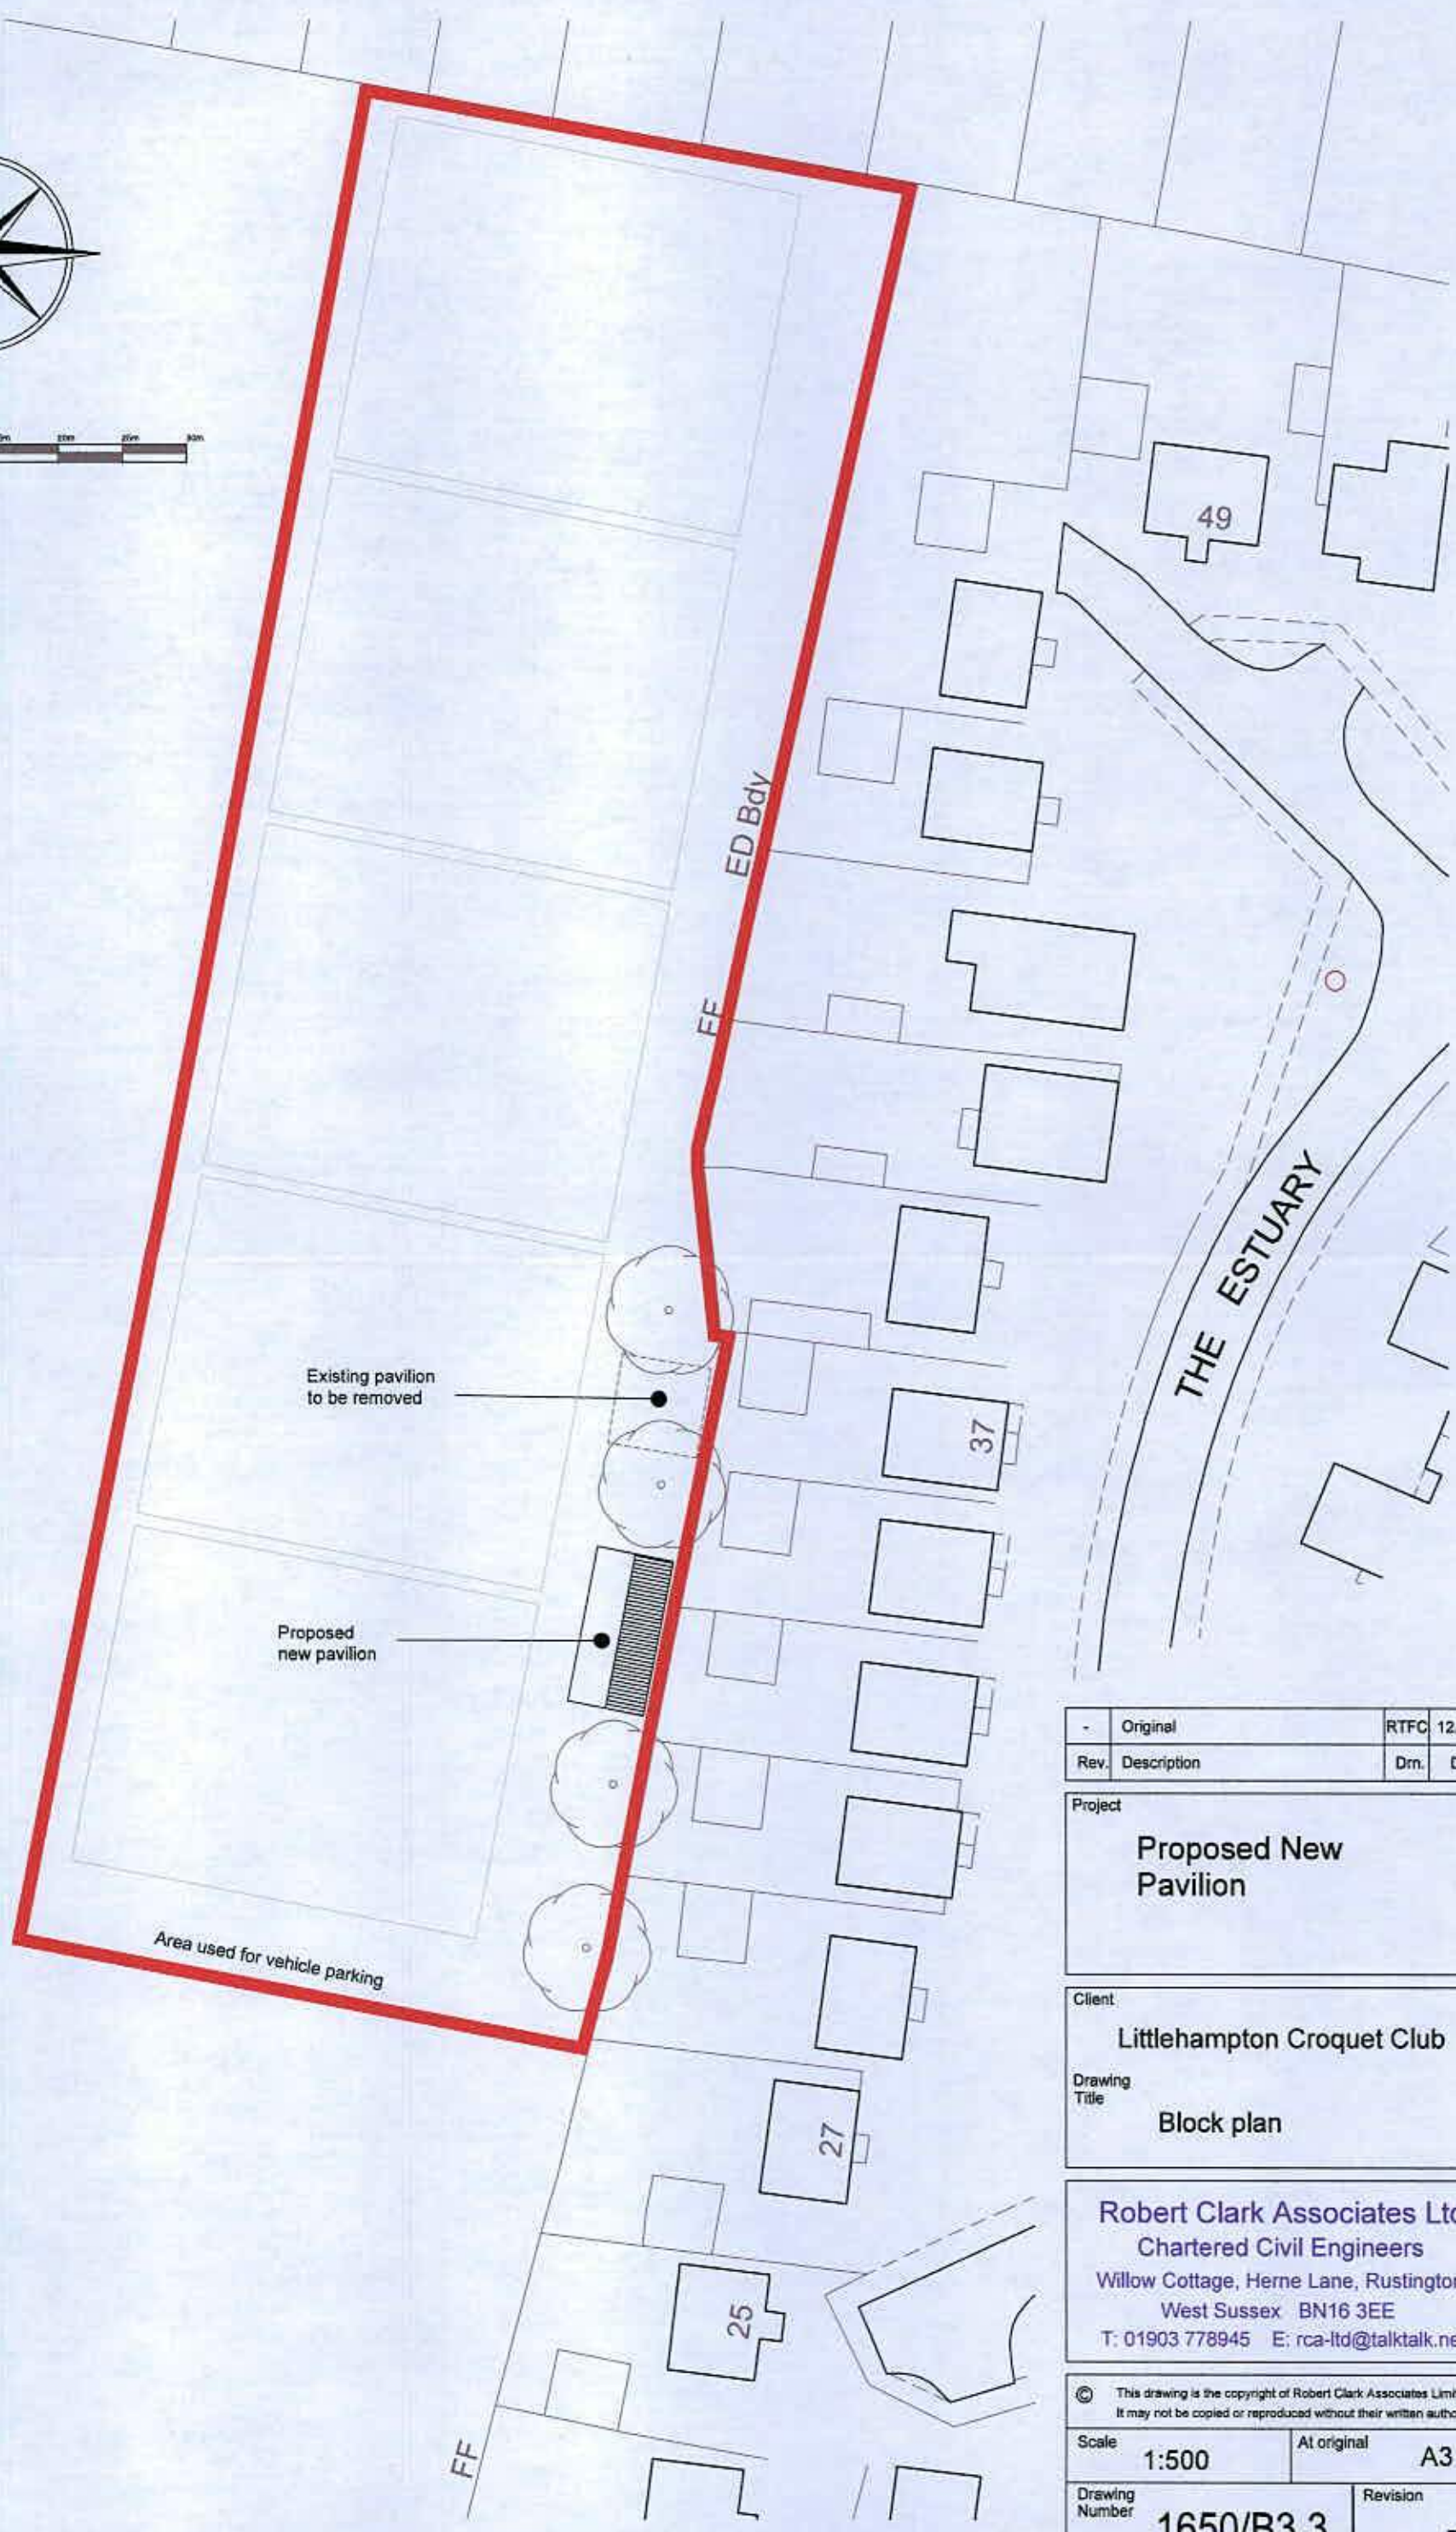

-	Original	RTFC	12.1.17
Rev.	Description	Drm.	Date

Project
Proposed New Pavilion

Client
Littlehampton Croquet Club

Drawing Title
Block plan

Robert Clark Associates Ltd
Chartered Civil Engineers
Willow Cottage, Herne Lane, Rustington
West Sussex BN16 3EE
T: 01903 778945 E: rca-ltd@talktalk.net

© This drawing is the copyright of Robert Clark Associates Limited It may not be copied or reproduced without their written authority			
Scale	1:500	At original	A3
Drawing Number	1650/B3.3	Revision	-