


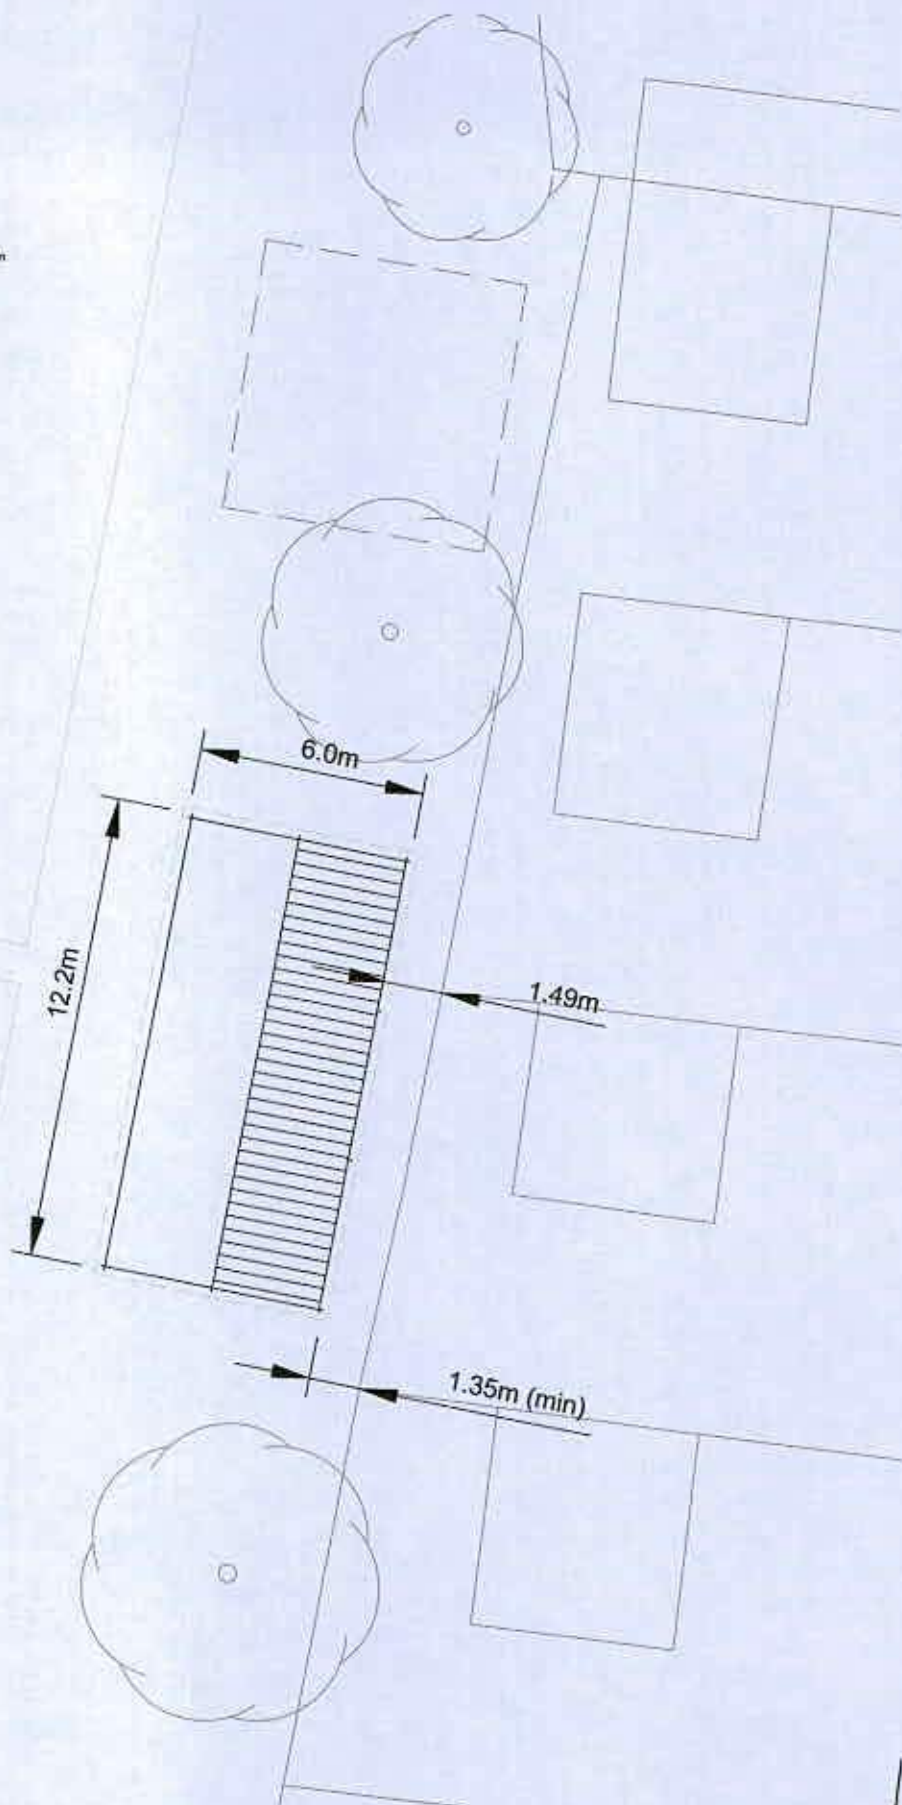

0m 2m 4m 6m 8m 10m
1:200 scale bar



Robert Clark Associates Ltd
Chartered Civil Engineers
Willow Cottage, Herne Lane
Rustington, West Sussex BN16 3EE
Tel: 01903 778945 Fax: 01903 778967

Client		Littlehampton Croquet Club			
Project		Proposed New Pavilion			
-	Original	PC		RTFC	27.11.17
Rev	Description	App	Chk	Drm	Date

Title		Detailed Layout for New Pavilion		
Scale	1:200	At original	A4	© Robert Clark Associates Ltd
Drawing Number	1650/D1.3			Revision
				-