



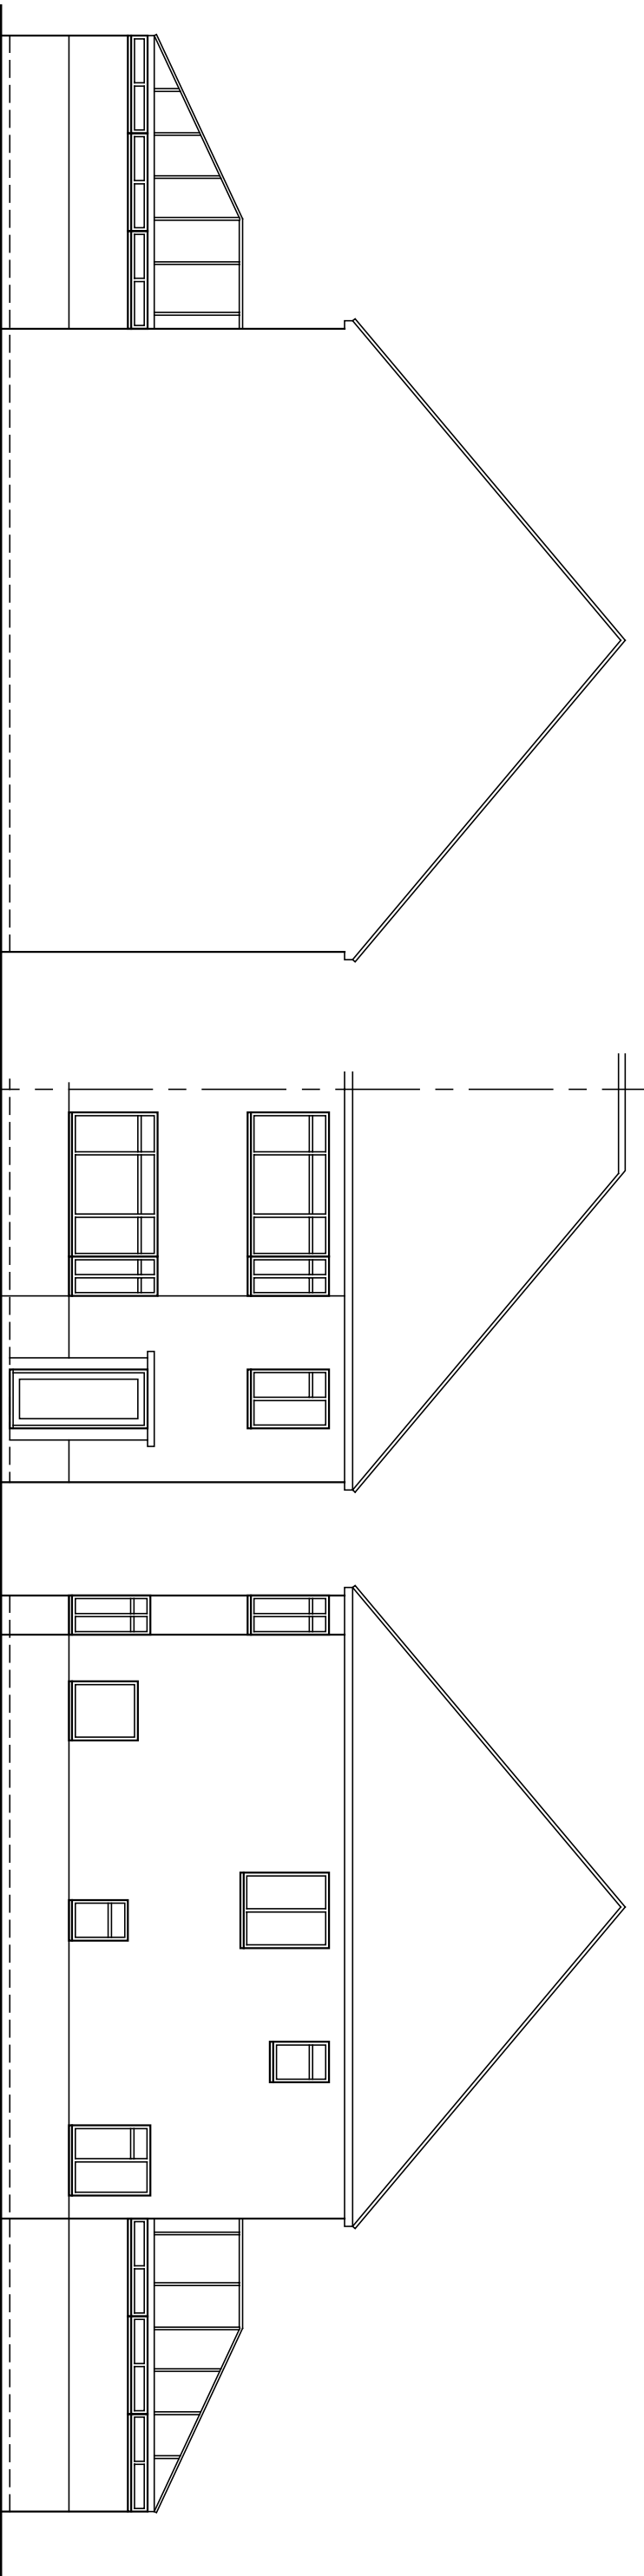



Side - East

Front - North

Side - West

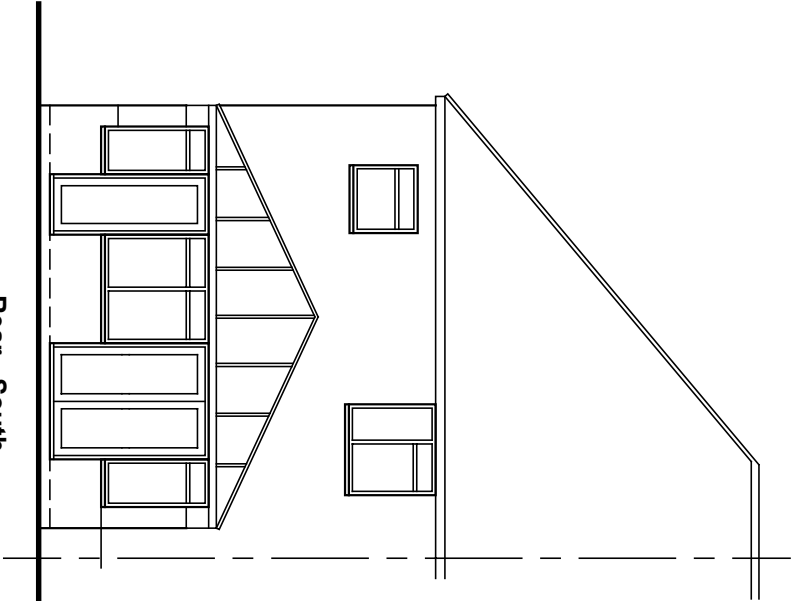

Rear - South

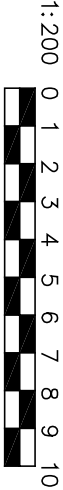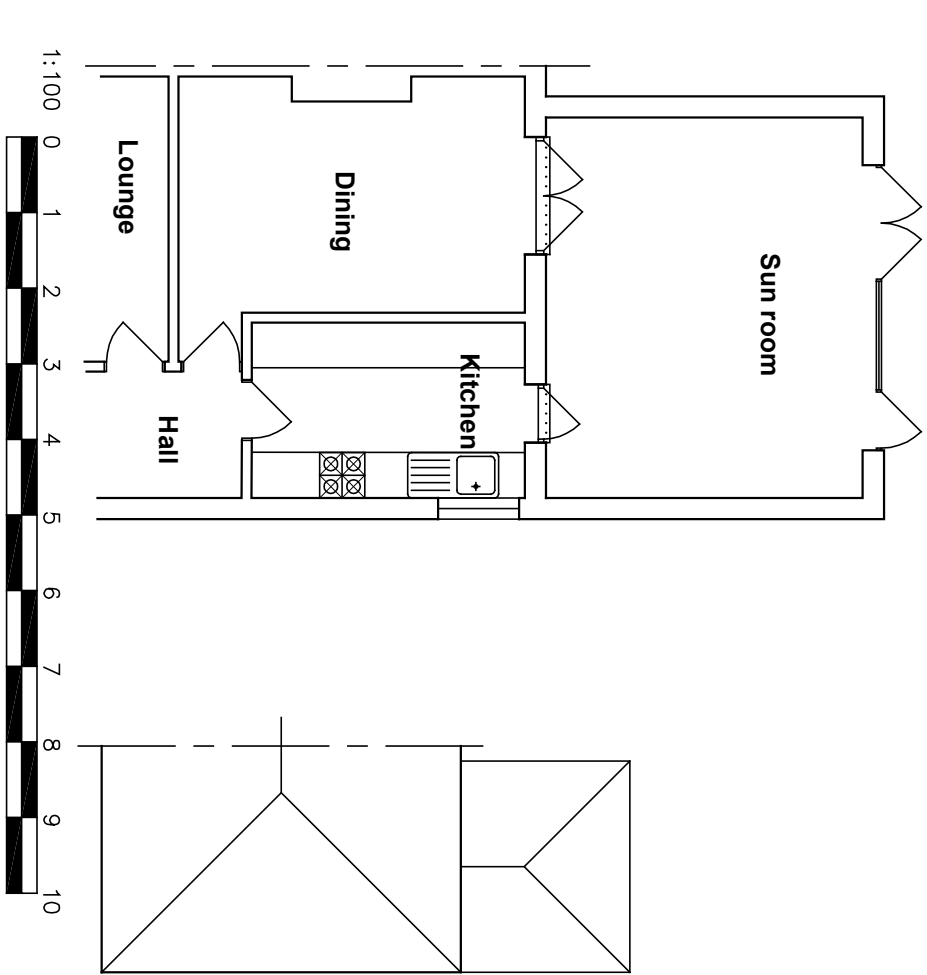

Amendments: –	
BRYCESON SHAW ASSOCIATES Surveyors and Designers 2 Wellesley Court, Fitzalan Road, Littlehampton, West Sussex BN17 5JW Tel. 01903 734381 Mobile: 07889 651301 E-mail: brycesonshaw@btinternet.com	
Project: Proposed orangery; 42 Cornwall Road, Littlehampton BN17 6EQ	
Drawing: Plans and elevations as existing and proposed	
For: Mr. & Mrs. R. Reavley	
Drawn: PKS	Date: November 2021
Scales: 1:100 1:200	No: 2888/01/01
To scale when printed on A3	