




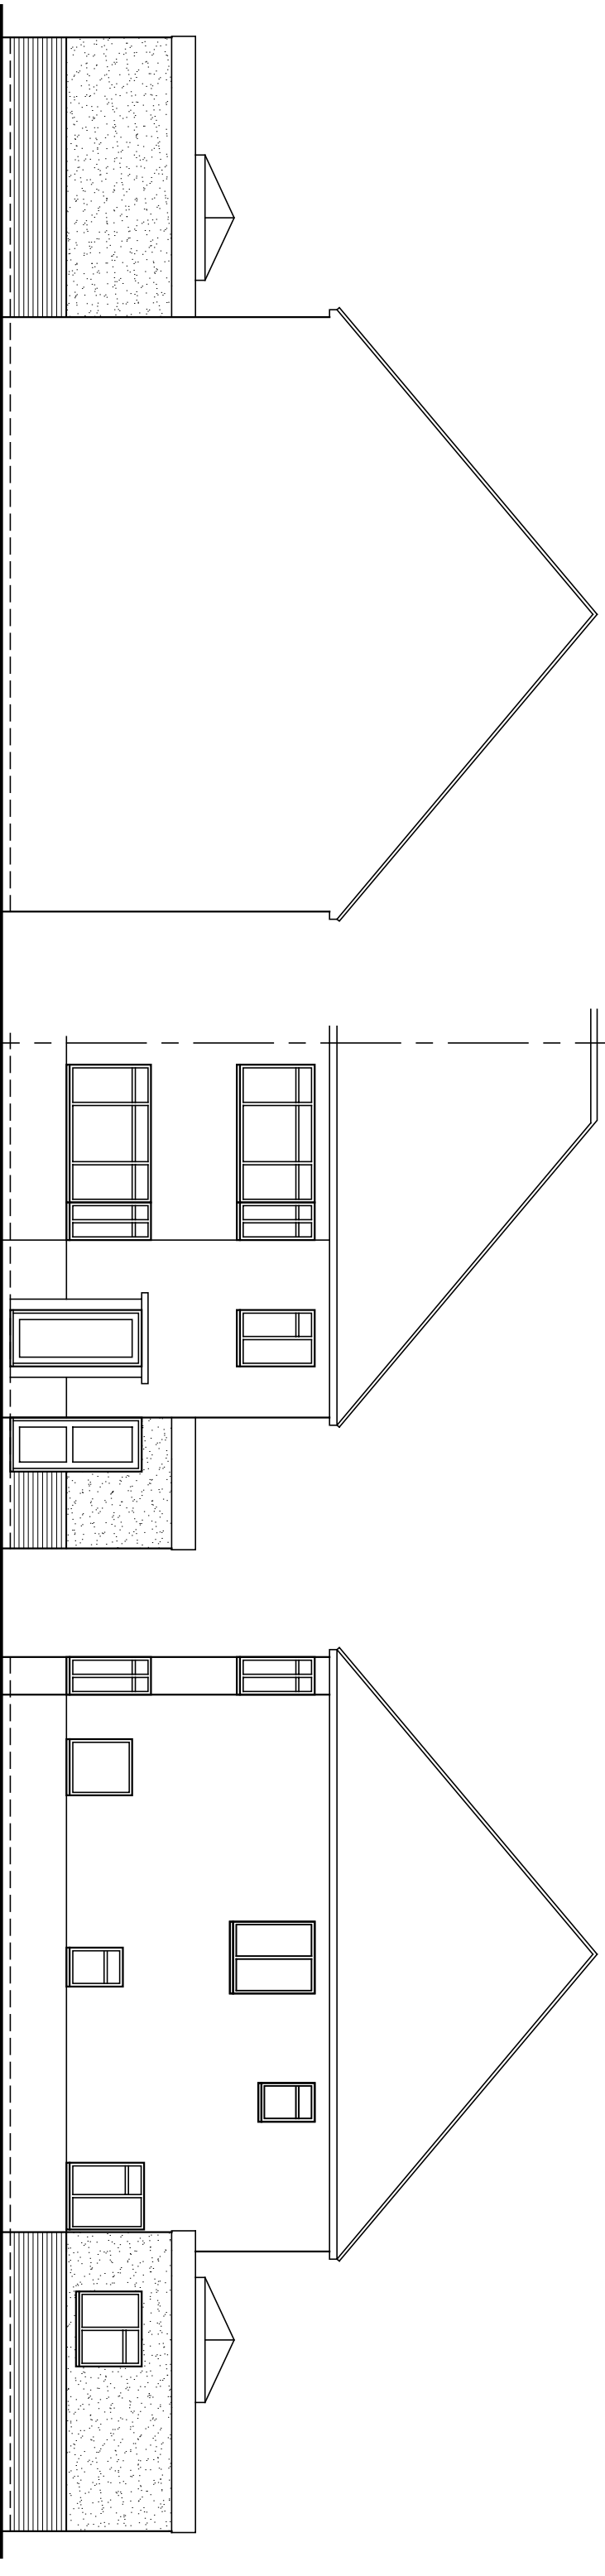


Side - East

Front - North

Side - West

Proposed finishes:
Roof; flat
Walls; face brick and render to match existing
Fenestration; aluminium to match existing style
Fascias, soffites, gutters etc. all to match existing

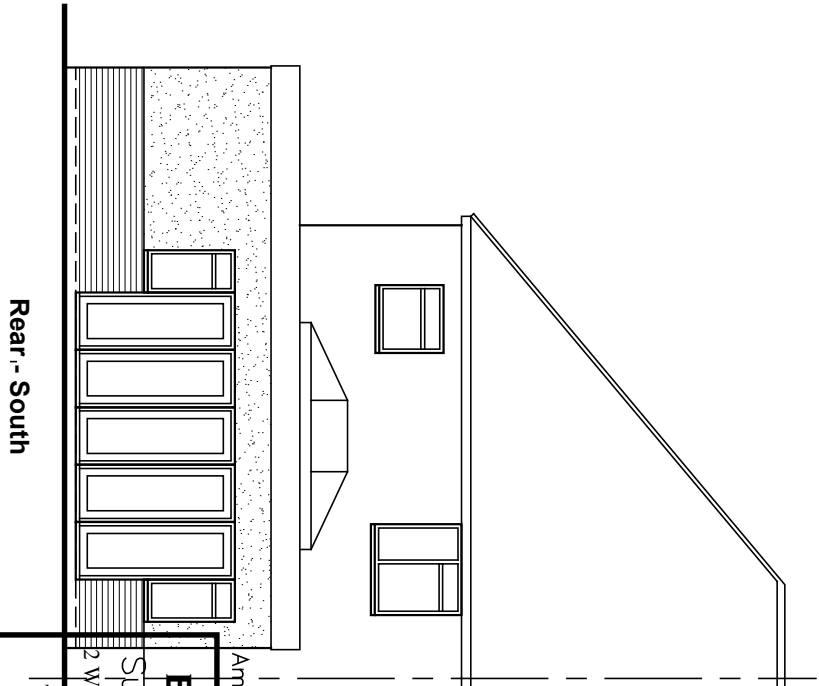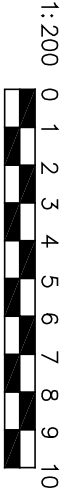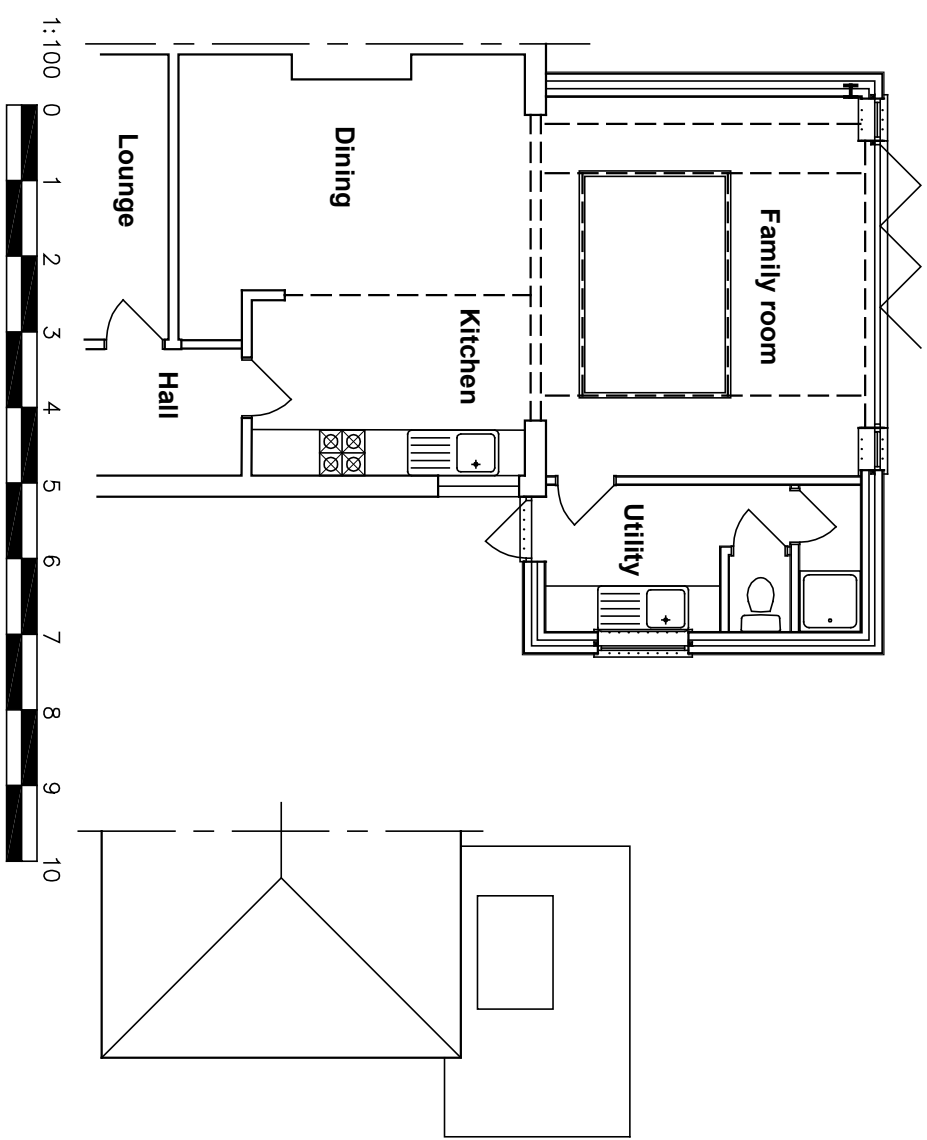

Rear - South

Amendments: –	
BRYCESON SHAW ASSOCIATES	
Surveyors and Designers	
2 Wellesley Court, Fitzalan Road, Littlehampton, West Sussex BN17 5JW	
Tel. 01903 734381 Mobile: 07889 651301	
E-mail: brycesonshaw@btinternet.com	
Project: Proposed orangery; 42 Cornwall Road, Littlehampton BN17 6EQ	
Drawing: Plans and elevations as proposed	
For: Mr. & Mrs. R. Reavley	
Drawn:	Date:
PKS	November 2021
Scales:	No:
1:100 1:200	2888/01/02
To scale when printed on A3	