




1:500
0m 5m 10m 15m 20m 25m 30m 35m 40m 45m 50m

Project **Rebuilding of single storey back addition**
Address **10-14 High Street Littlehampton**
West Sussex

client **Jelldy investments Ltd**
date **Nov 2017**
drg no. **RFA 17/407/OS** scale **1:500 1:1250**
sheet size **A3**

Block and Location Plans

Roger Fagg Architect Ltd
14c Fourth Avenue
Hove
East Sussex BN3 2PH
01273 205611
07809 272534
rfa@sky.com

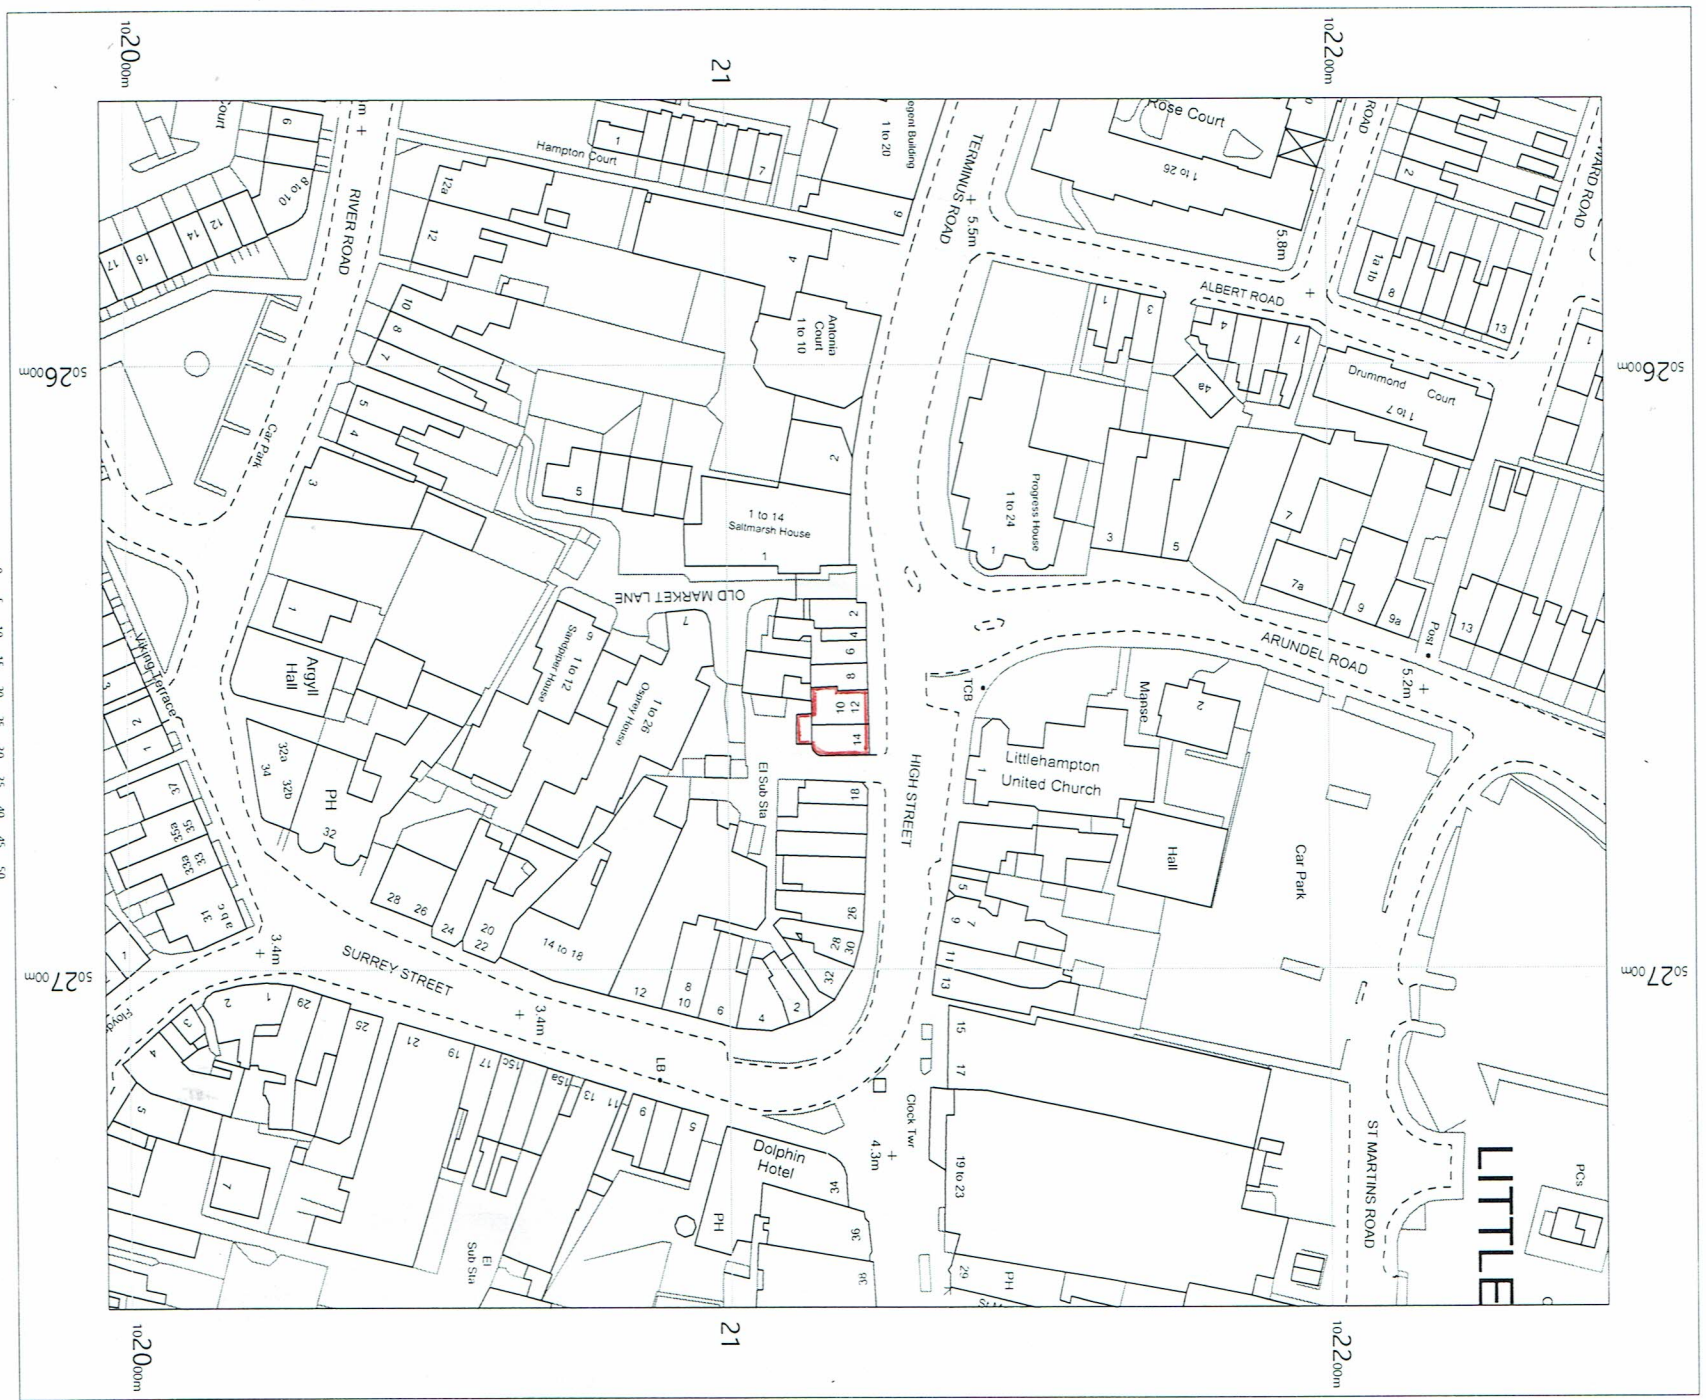

0 5 10 15 20 25 30 35 40 45 50
m

10-14 High Street
Littlehampton
West Sussex
BN17 5EE

OS MasterMap 1250/2500/10000 scale
Tuesday, November 28, 2017, 10:06:35.73
www.mapdataportal.co.uk
1:1250 scale print at A4, Centre: 502656 E, 102121 N
©Crown Copyright Ordnance Survey Licence no. 100019980



MAPS@
Aworth
SURVEY CONSULTANTS