
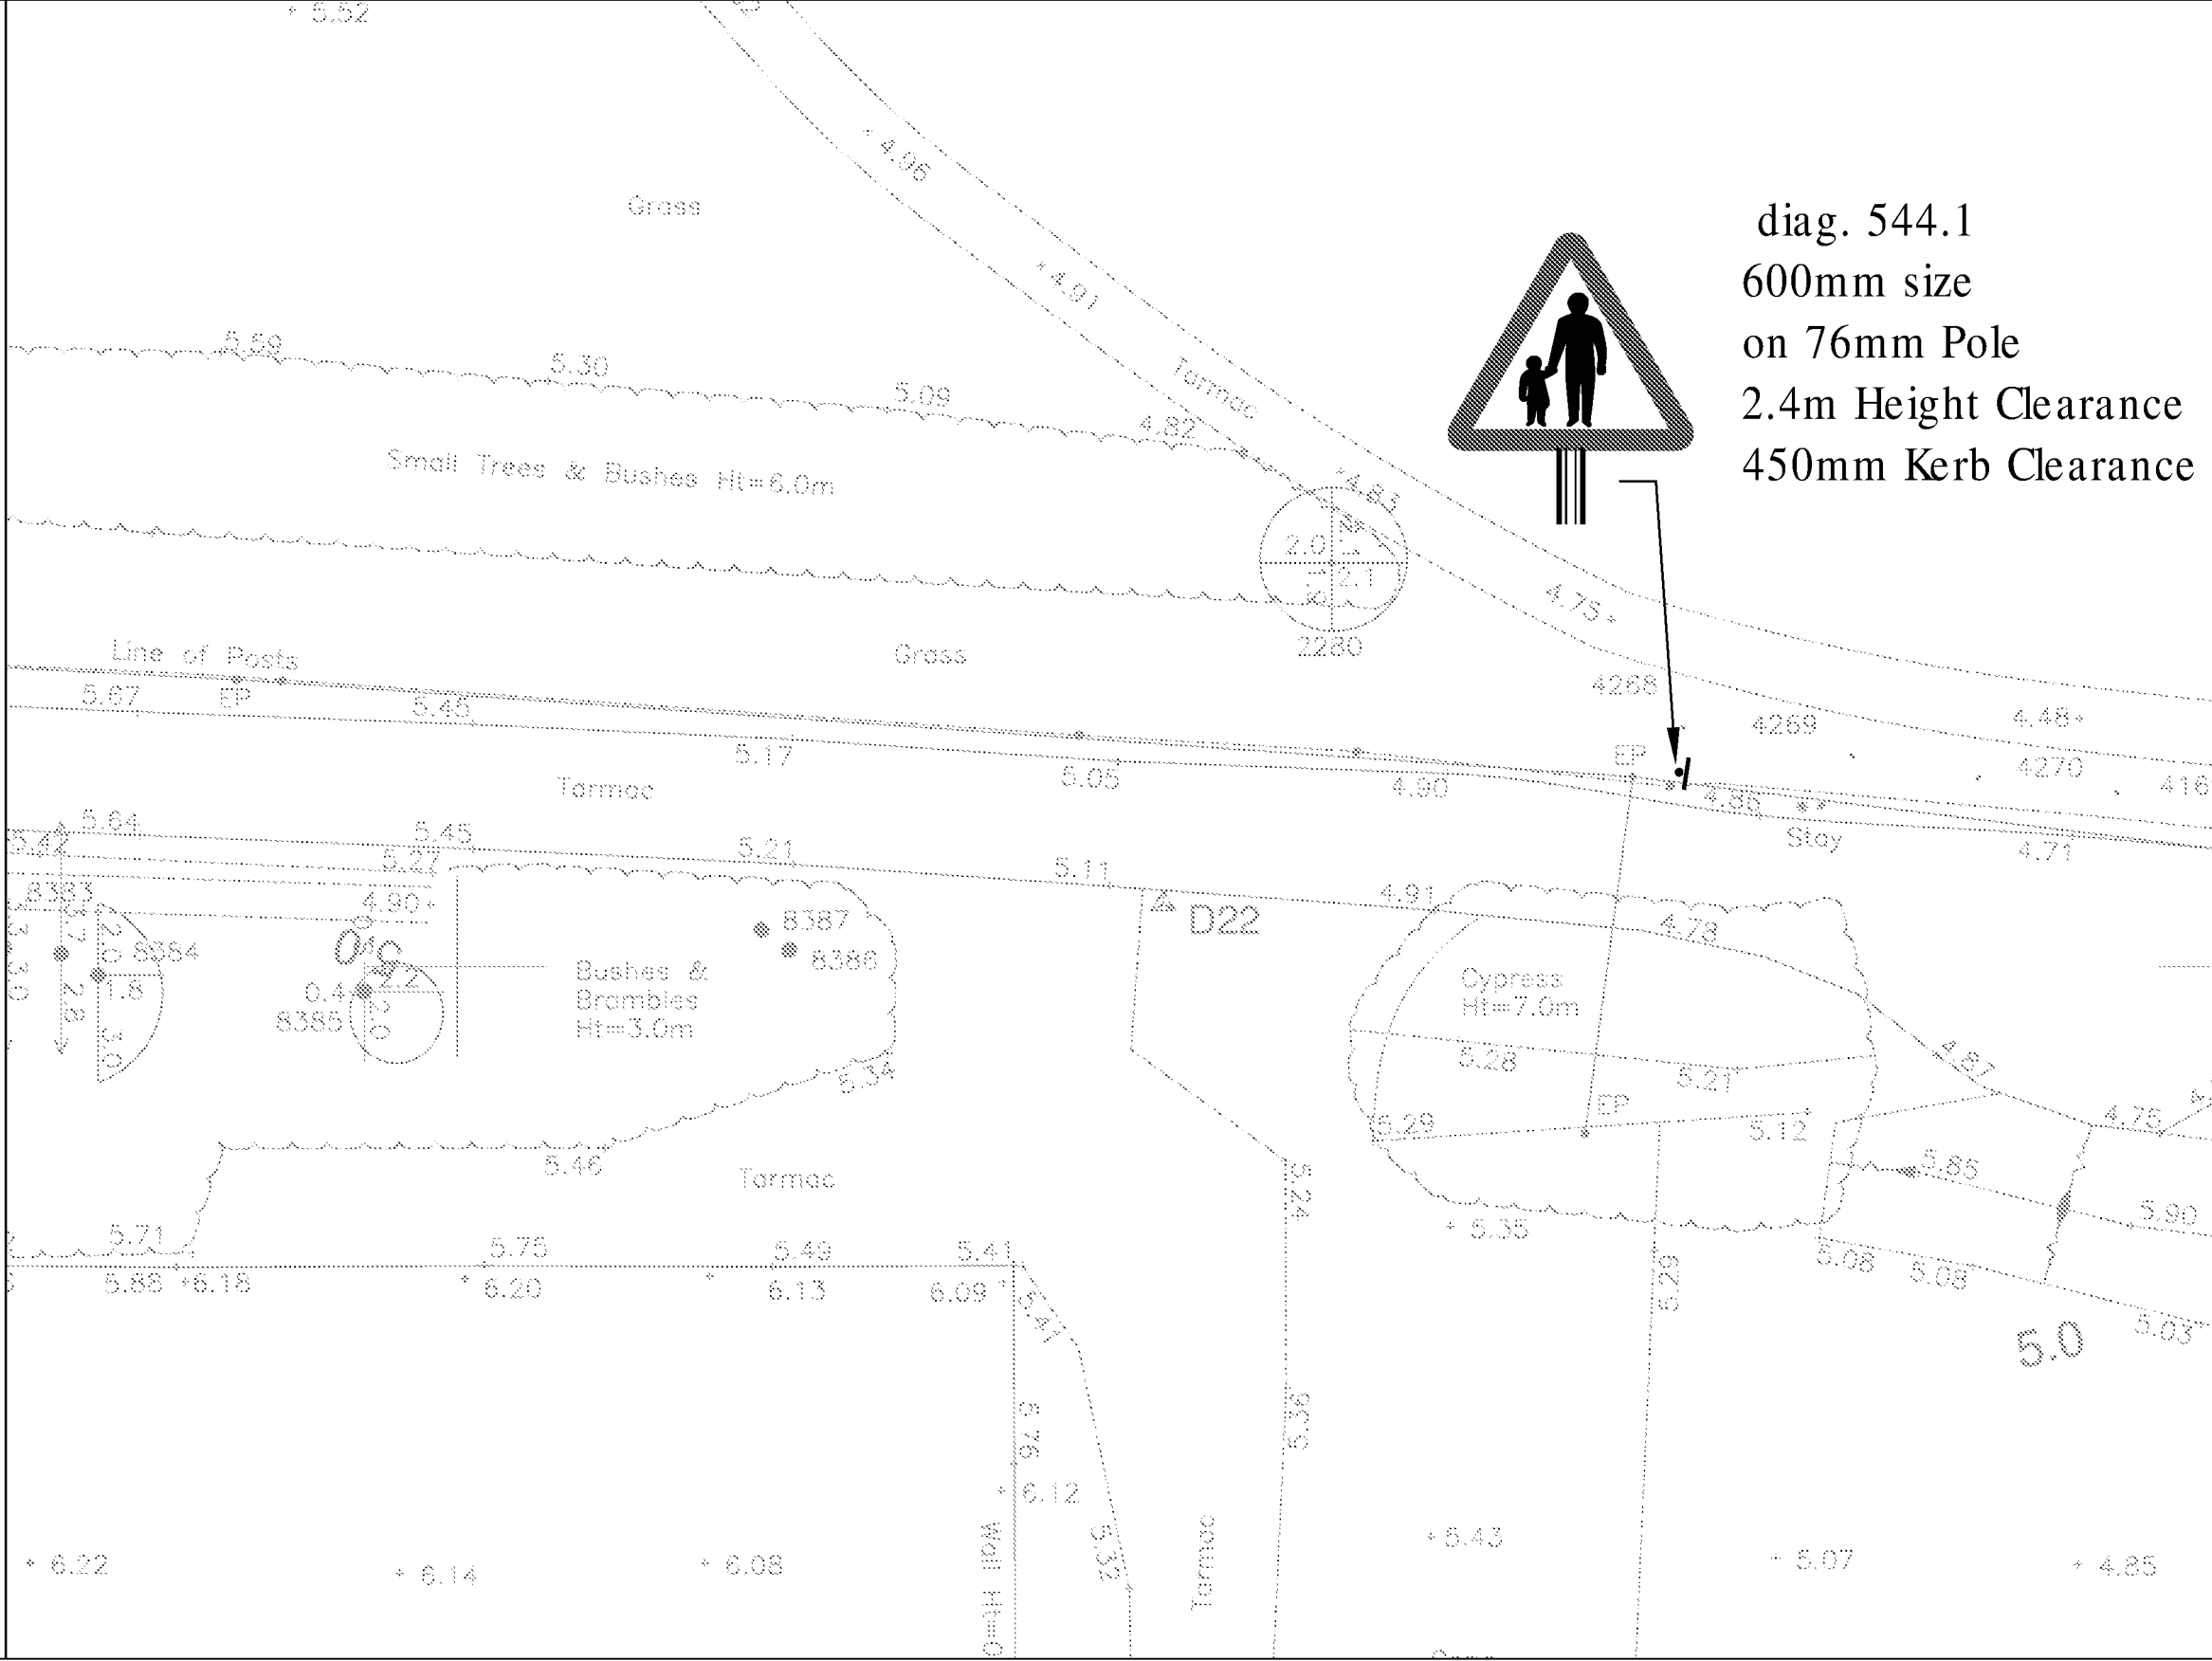
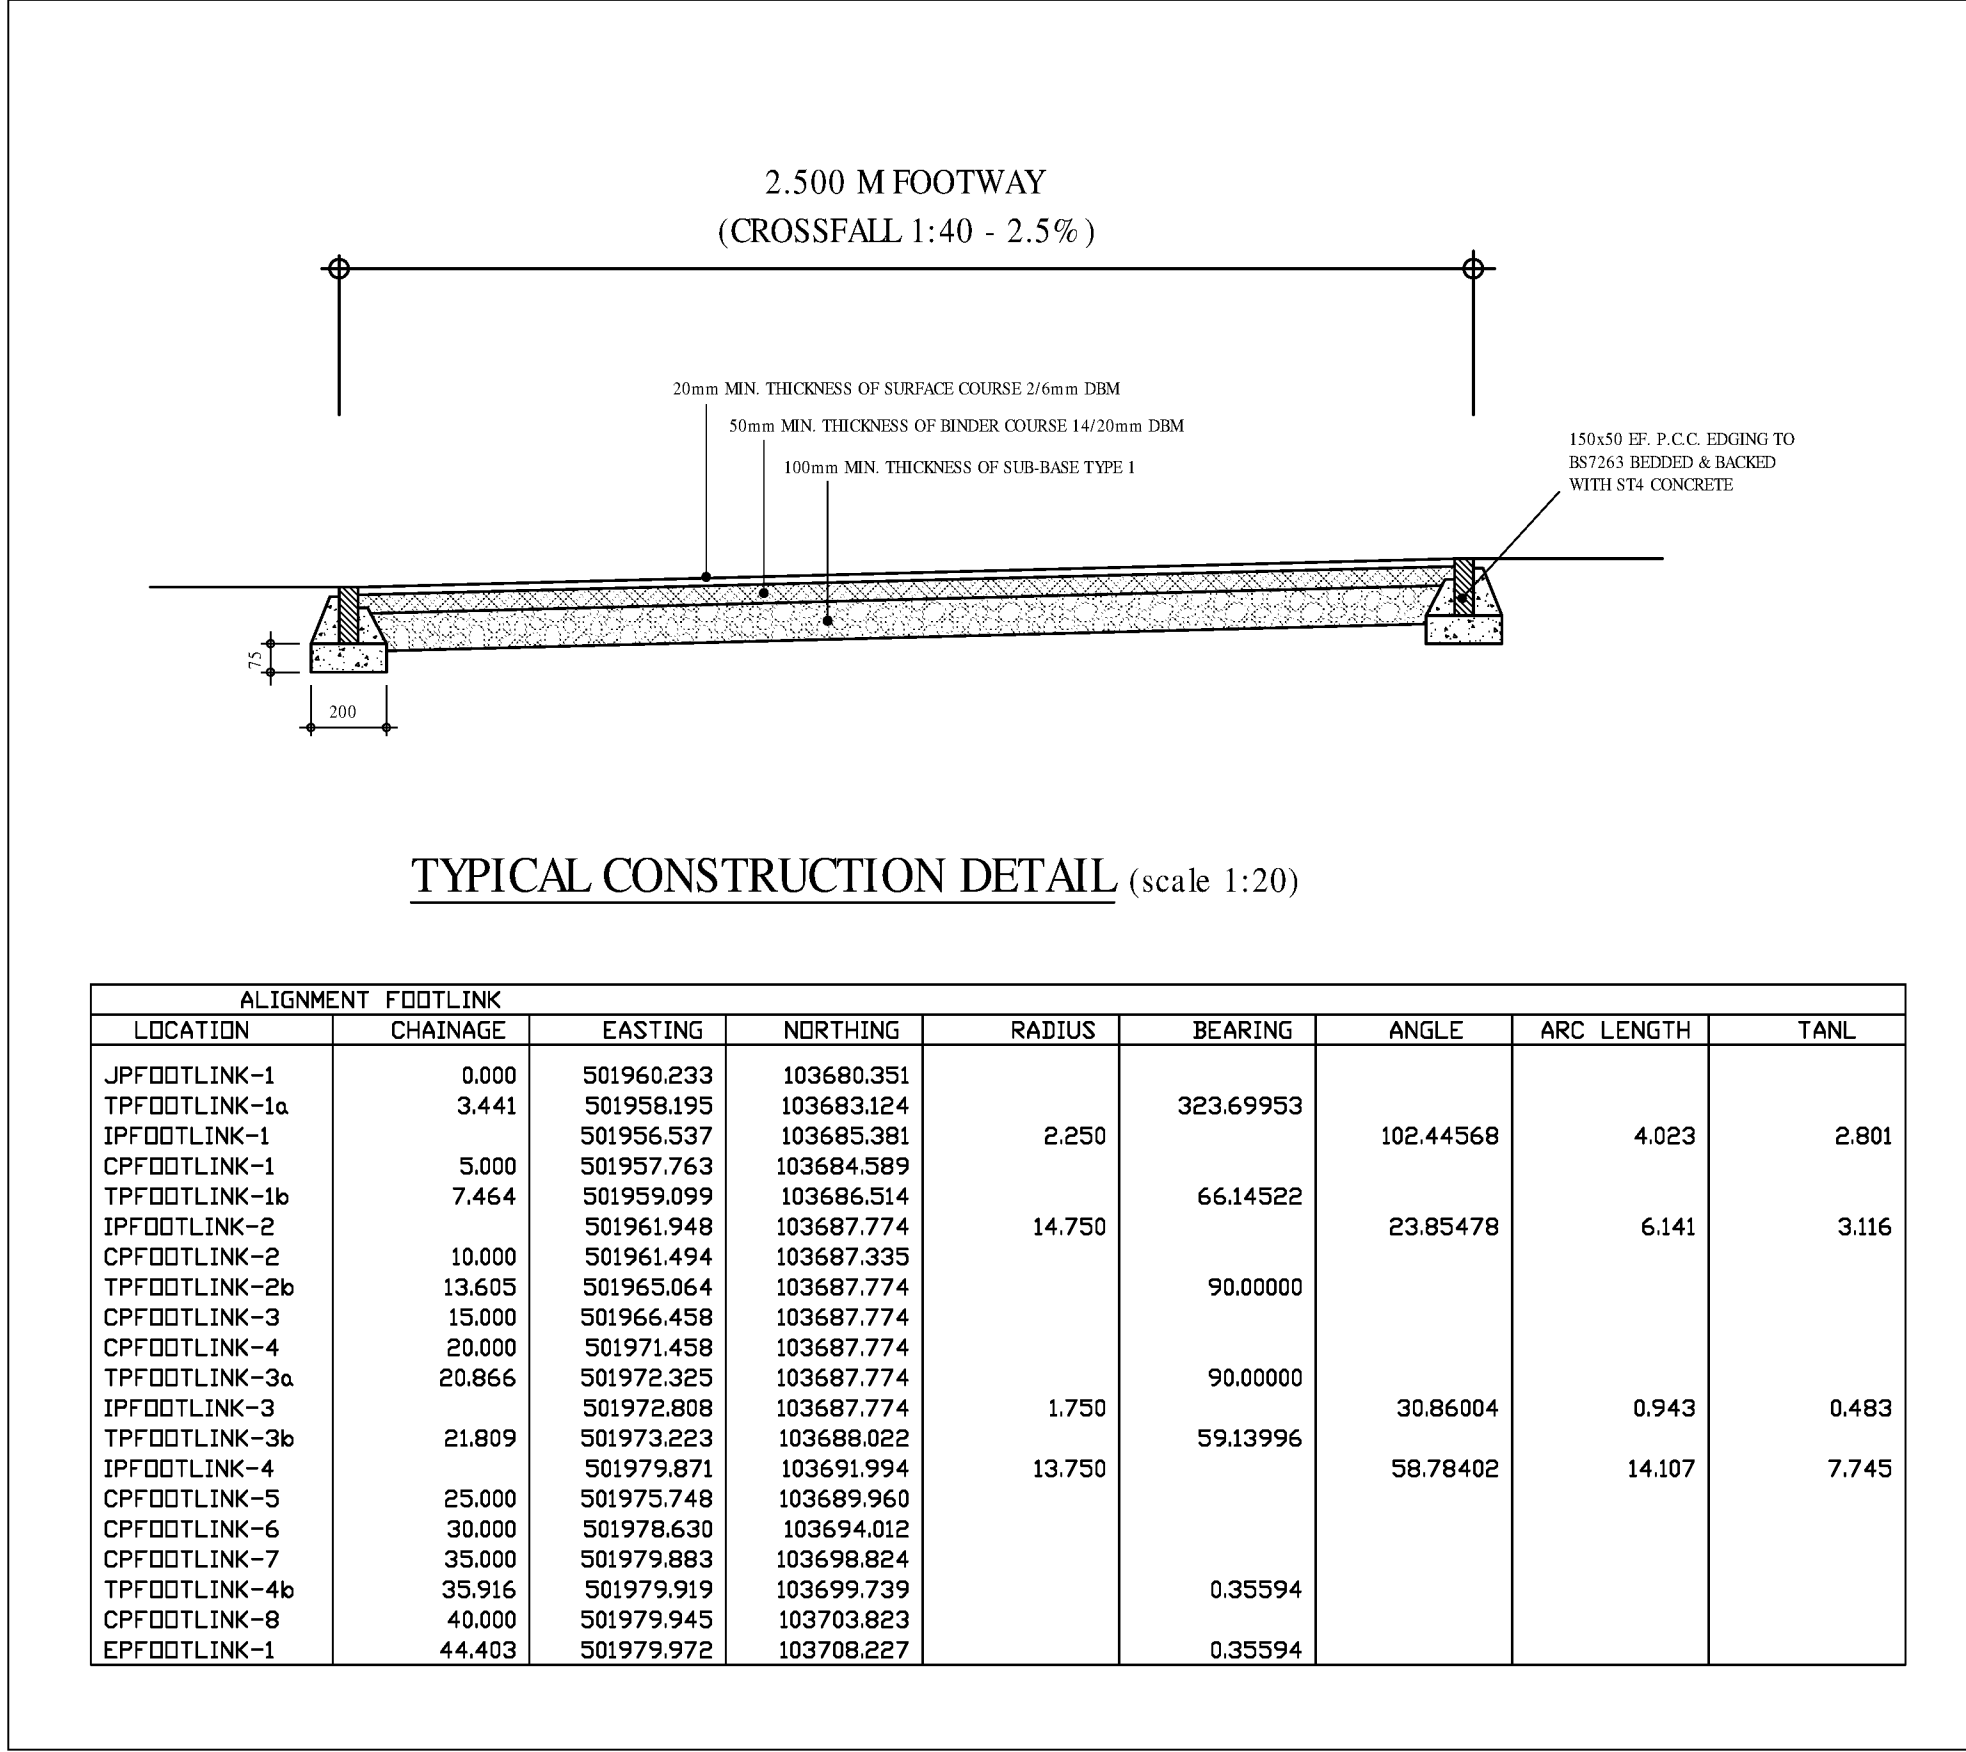
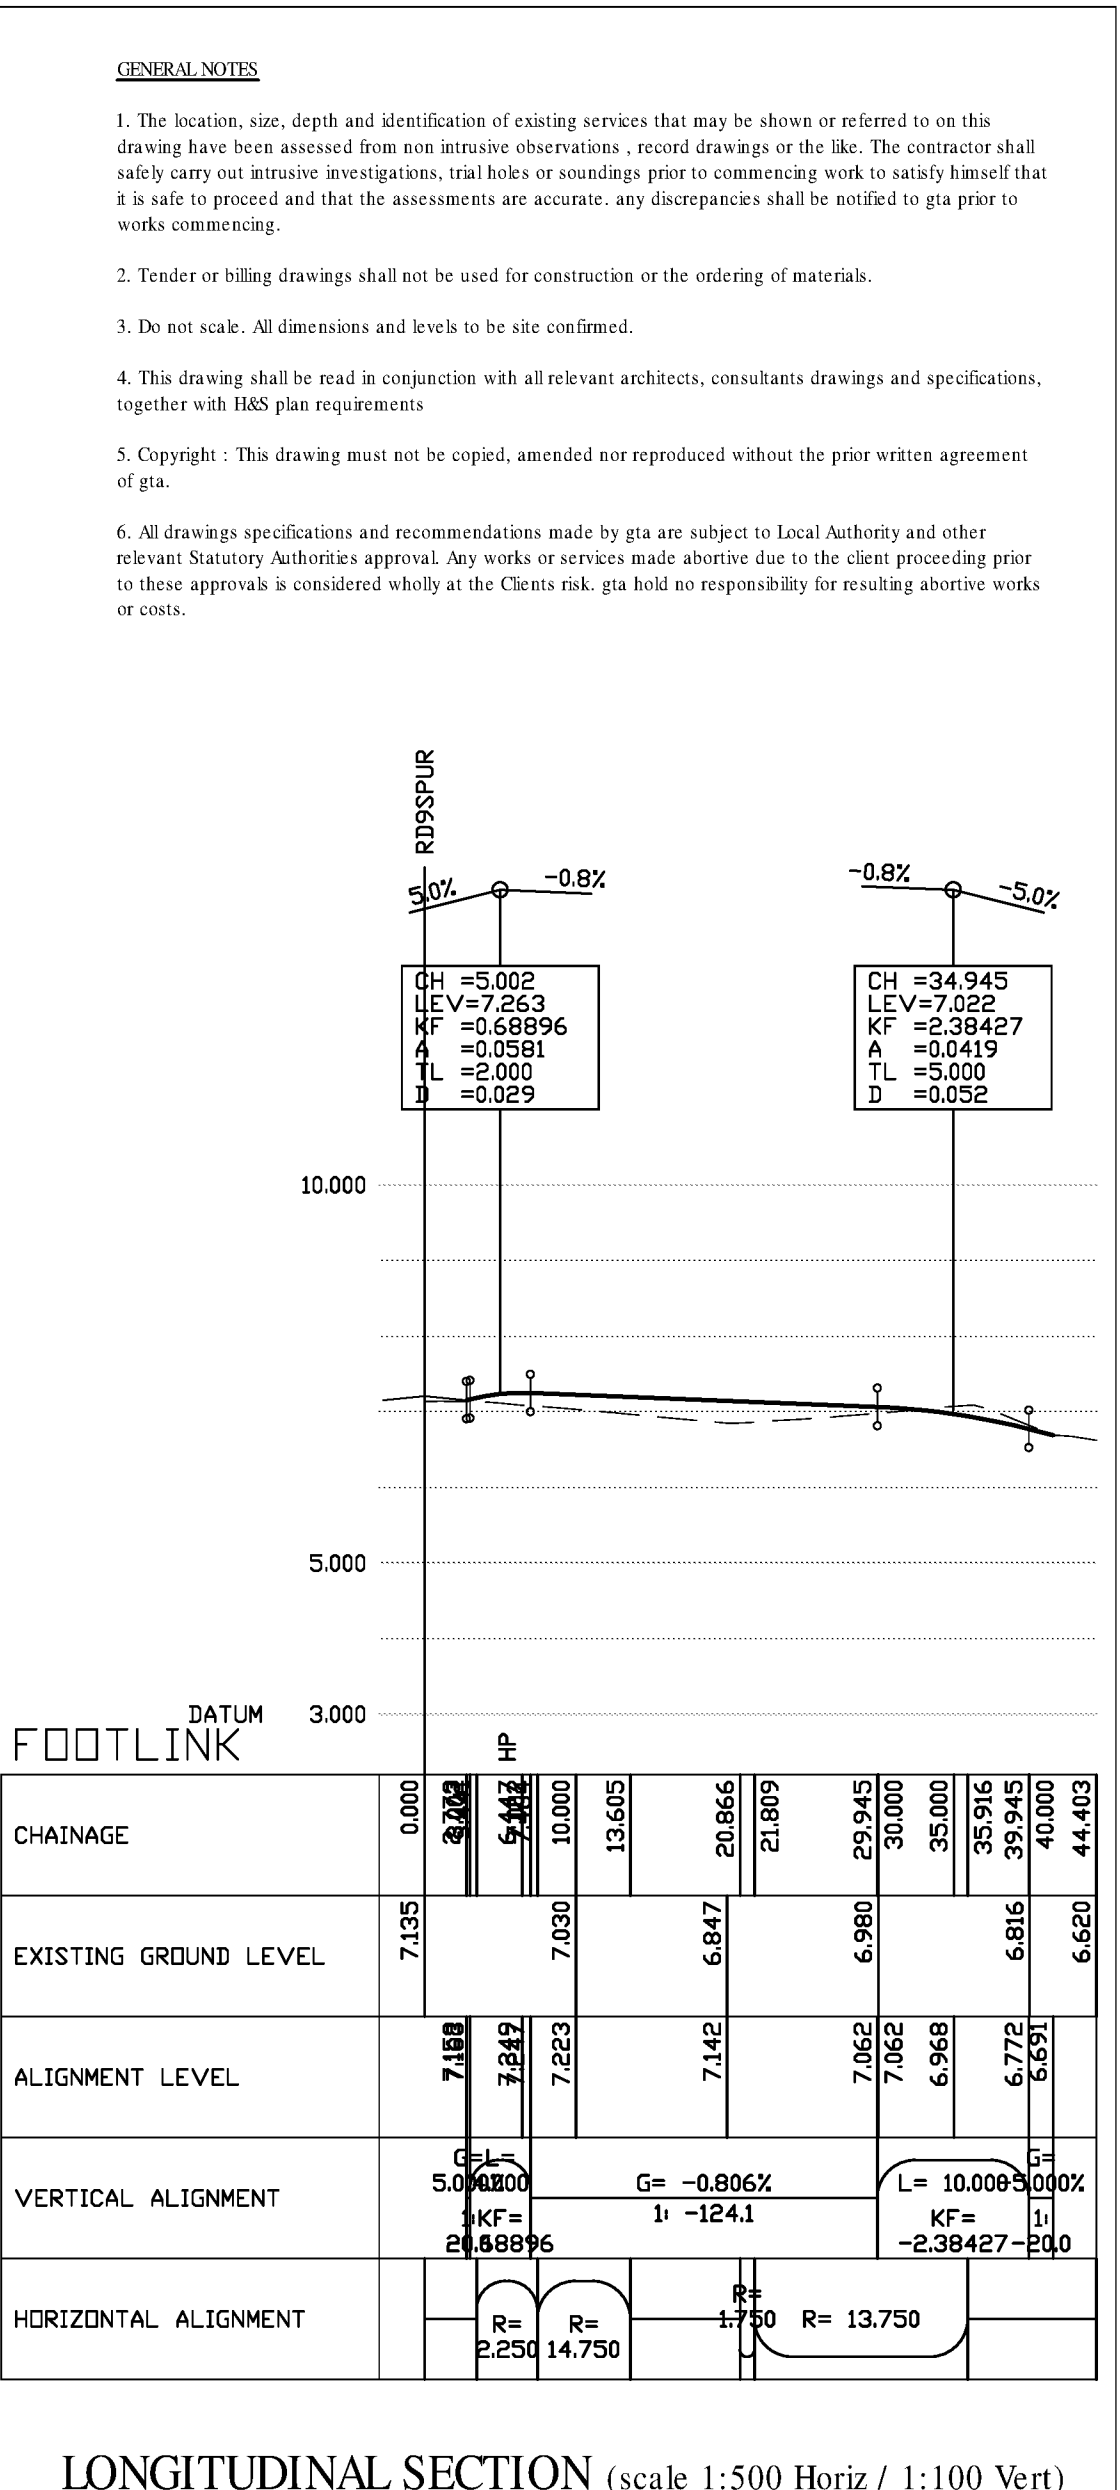


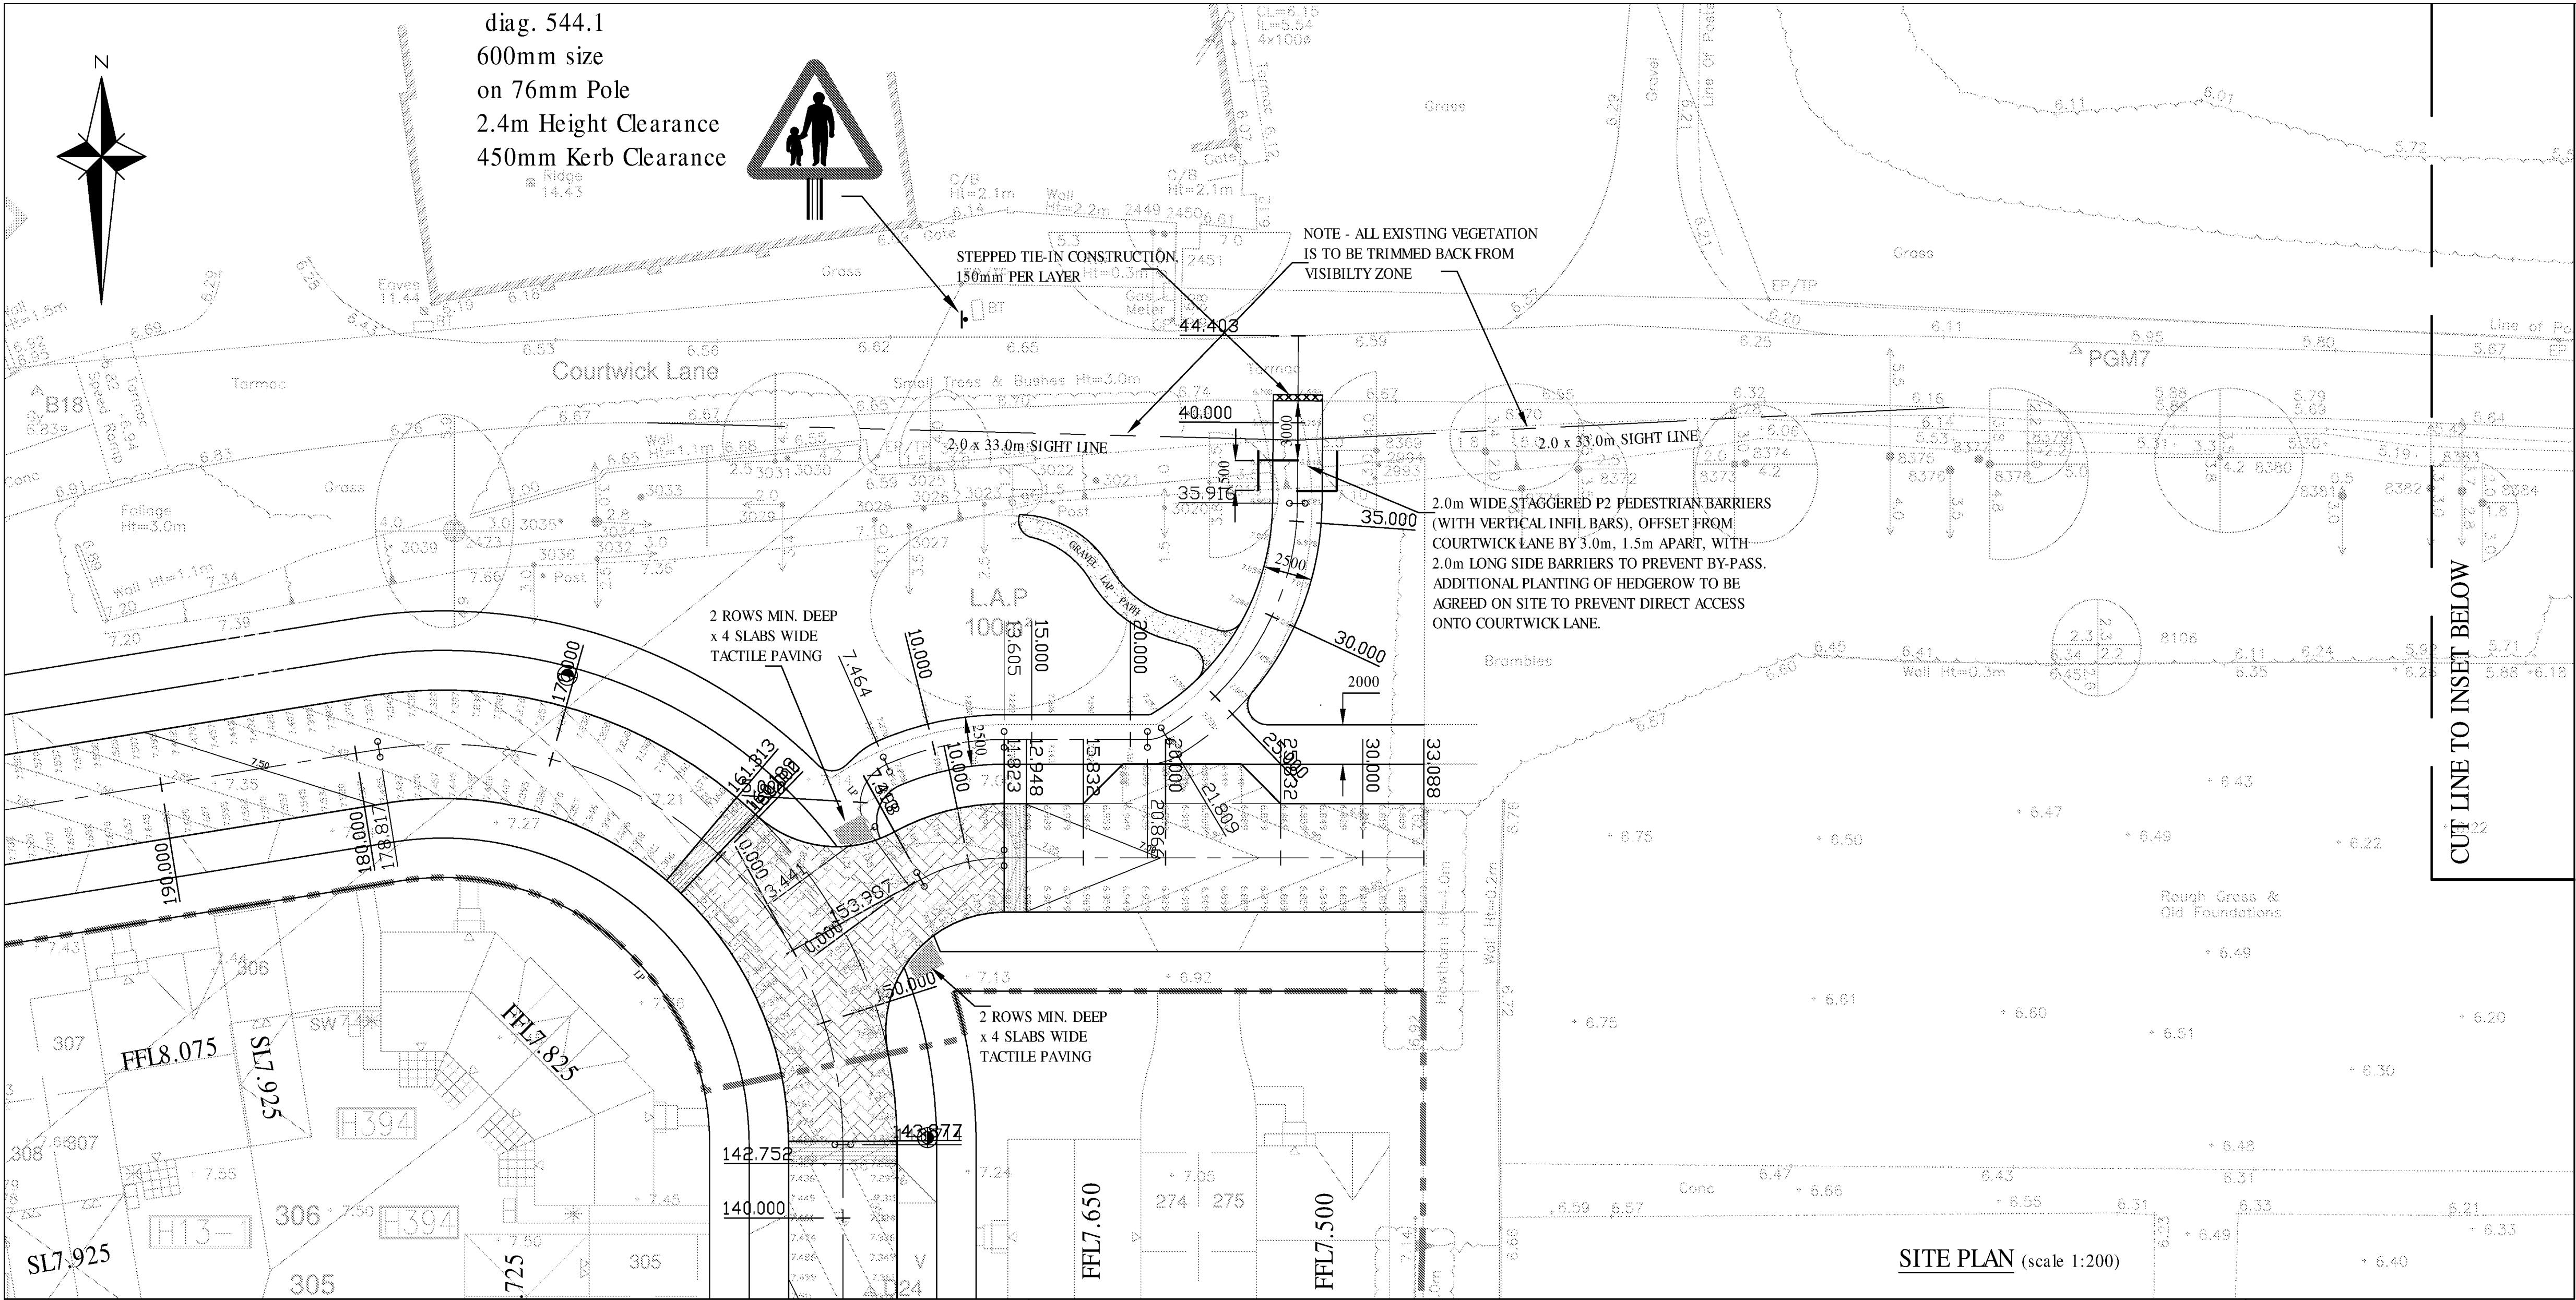

DMA Strider Max 4 Mobility Scooter	1.440m
Overall Length	0.650m
Overall Width	1.225m
Overall Body Height	0.165m
Min Body Ground Clearance	0.650m
Track Width	2.00s
Lock to lock time	1.650m
Wall to Wall Turning Radius	

E	BARRIERS ADJUSTED TO PLANNING OFFICER COMMENTS - TRACKING PLAN ADDED	14.03.18	DMS	ds
D	GENERALLY ADJUSTED IN ACCORDANCE WITH PLANNING OFFICER COMMENTS	27.02.18	DMS	ds
C	TACTILE PAVING REALIGNED & OFFSITE SIGN ADDED TO RSA RECOMMENDATIONS	12.02.18	DMS	ds
B	CYCLEWAY REDUCED TO FOOTPATH LINK	12.02.18	DMS	ds
A	ROLLAD SPECIFICATION UPDATED TO INCORPORATE SHARED CYCLEWAY SIGN	05.12.17	DMS	ds
-	RSA PRELIMINARY ISSUE	21.11.17	DMS	ds
Rev	Amendments	Date	Dsn	Chk
Status				
PRELIMINARY				
Client				
 BARRATT HOMES				
Project				
COURTWICK LANE, LITTLEHAMPTON				
Title				
NORTH EASTERN FOOTPATH LINK DETAILS PLAN				
Date		Scale @ A1		
NOVEMBER 2017		AS SHOWN		
Base Layout Ref.		CAD File ref.		
Clients Ref.		Project Ref.		
		4485		
gtaCivils Consulting Engineers Gloucester House, 66a Church Walk, Burgess Hill, West Sussex, RH15 9AS Tel:01444 871444 Web: www.gtaCivils.co.uk				
Drawing Number				Rev.
4485/314				E