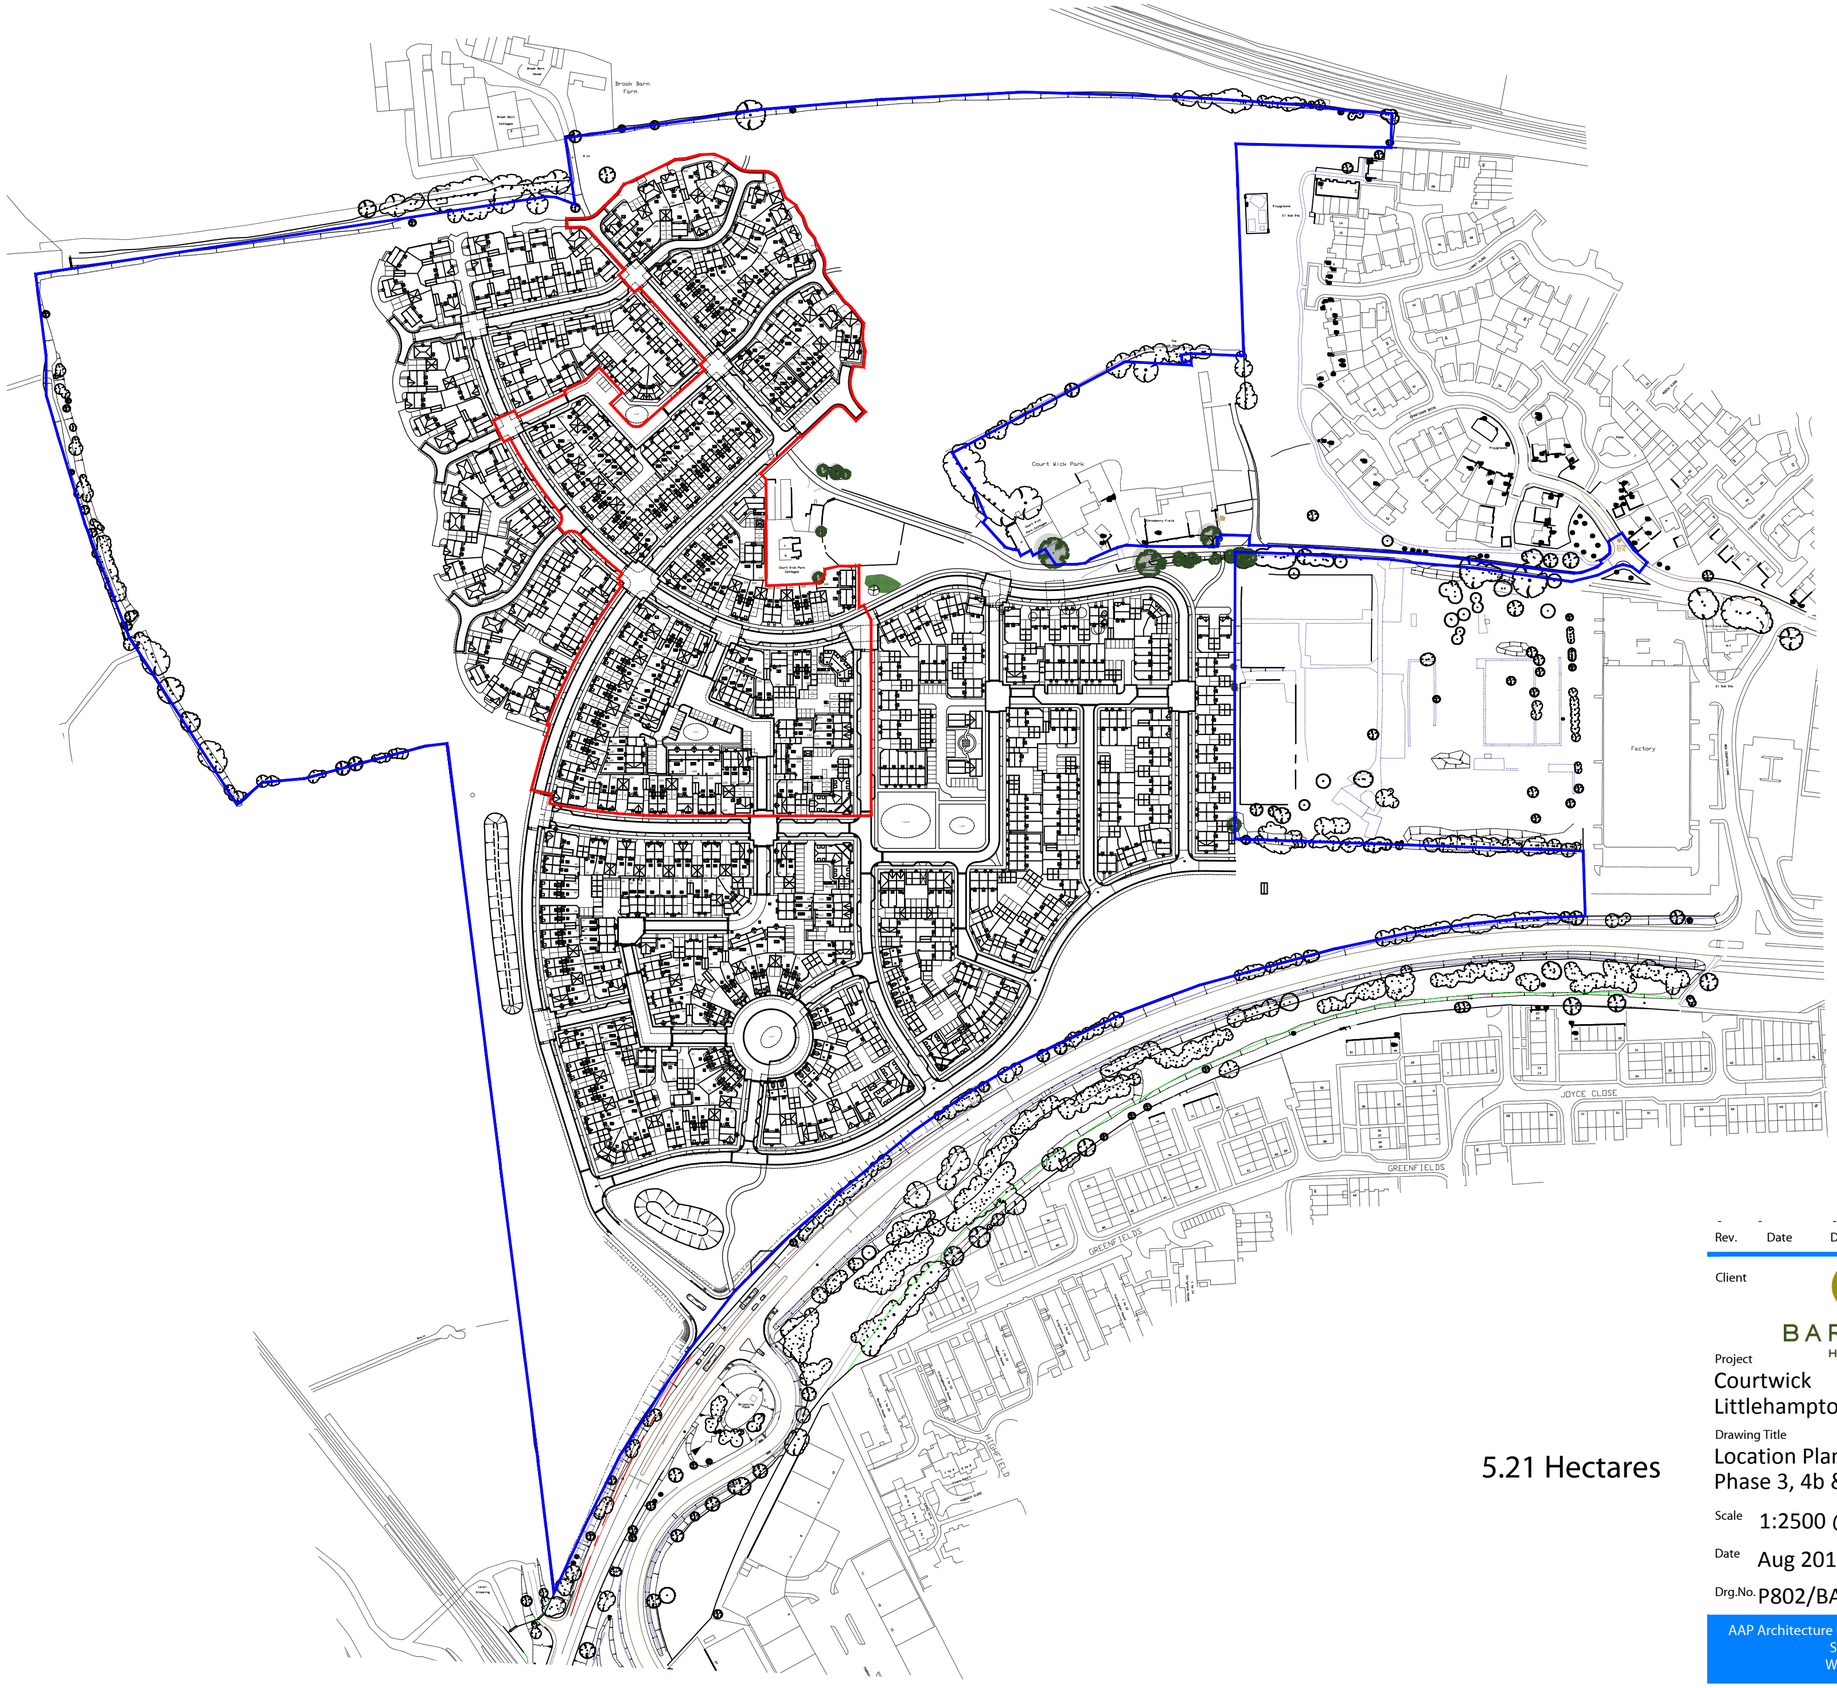

5.21 Hectares

Rev.	Date	Description	Drawn	Checked
-	-	-	-	-

Client

BARRATT HOMES

aap architecture

Project
Courtwick
Littlehampton

Drawing Title
Location Plan
Phase 3, 4b & 4c

Scale 1:2500 @ A2 Drawn BAS Checked DGP

Date Aug 2013 File P802-Ph 3&4 Layout Drawing Status

Drg.No. P802/BAR/PH3&4/06 Rev. - PLANNING

AAP Architecture Ltd, Unit A, Monument Business Centre, Monument Way East, Woking, Surrey GU21 5LY. Tel: 01483 727345 Fax: 01483 727375
Web: www.aap-arc.co.uk E-mail: projects@aap-arc.co.uk

This drawing is the copyright of AAP Architecture Ltd.