

Header						
Trees						
Number	Abbreviation	Species	Height	Specification	Girth	Density
2 -	Ac	Acer campestre	400-450cm	3x; Extra Heavy Standard; clear stem minimum 200cm; 5 breaks; B	14-16cm	Counted
3 -	AcE	Acer campestre 'Elsrijk'	400-450cm	3x; Extra Heavy Standard; clear stem minimum 200cm; RB	16-18cm	Counted
4 -	A r 'A'	Acer rubrum 'Armstrong'	400-450cm	Extra Heavy Standard: 5 brks: 3x: RB: Clear Stem min. 200cm	14-16cm	Counted
4 -	Bpe	Betula pendula	400-450cm	3x; Extra Heavy Standard; clear stem minimum 200cm; RB	16-18cm	Counted
4 -	Bpu	Betula pubescens	350-425cm	3x; Heavy Standard; clear stem 175-200cm; 5 breaks; RB	12-14cm	Counted
2 -	B u j	Betula utilis jacquemontii	400-450cm	Extra Heavy Standard: 5 brks: 3x: RB: Clear Stem 175-200cm	14-16cm	Counted
1 -	BujM	Betula utilis jacquemontii 'Moonbeam'	400-450cm	Extra Heavy Standard: 5 brks: 3x: RB: Clear Stem min 175-200cm	14-16cm	Counted
277 -	F s	Fagus sylvatica	60-80cm	Transplant :1+2 :3 brks		0.5Ctr Double Staggered at 0.3m offset
3 -	L st 'W'	Liquidambar styraciflua 'Worplesdon'	400-450cm	Extra Heavy Standard: 5 brks: 3x: RB: Clear Stem 175-200cm	14-16cm	Counted
1 -	M 'J D'	Malus 'John Downie'	400-450cm	Extra Heavy Standard: 5 brks: 3x: RB: Clear Stem 175-200cm	14-16cm	Counted
3 -	Msy	Malus sylvestris	250-300cm	2x; Standard; clear stem 175-200cm; 4 breaks; B	8-10cm	Counted
3 -	P x h	Platanus x hispanica	500-550cm	3x; Semi-mature; clear stem minimum 200cm; RB	20-25cm	Counted
8 -	P av 'P'	Prunus avium 'Plena'	400-450cm	Extra Heavy Standard: 5 brks: 3x: RB: Clear Stem 175-200cm	14-16cm	Counted
5 -	P sar 'R'	Prunus sargentii 'Rancho'	400-450cm	Extra Heavy Standard: 5 brks: 3x: RB: Clear Stem 175-200cm	14-16cm	Counted
7 -	PcC	Pyrus calleryana 'Chanticleer'	500-550cm	3x; Semi-mature; clear stem minimum 200cm; RB	20-25cm	Counted
11 -	PcC	Pyrus calleryana 'Chanticleer'	400-450cm	3x; Extra Heavy Standard; clear stem minimum 200cm	16-18cm	Counted
8 -	Qi	Quercus ilex	200-250cm	Feathered; 9 breaks; C		Counted
2 -	ROBFRIA	Robinia pseudoacacia 'Frisia'	400-450cm	Extra Heavy Standard: 5 brks: 3x: RB: Clear Stem 175-200cm	14-16cm	Counted
4 -	Sar	Sorbus aria	400-450cm	3x; Extra Heavy Standard; clear stem minimum 200cm; B	16-18cm	Counted
9 -	Sau	Sorbus aucuparia	400-450cm	3x; Extra Heavy Standard; clear stem 175-200cm; 5 breaksl RB	14-16cm	Counted
30 -	T co 'G'	Tilia cordata 'Greenspire'	500-550cm	3x; Semi-mature; clear stem minimum 200cm; RB	20-25cm	Counted
30 -	T co 'G'	Tilia cordata 'Greenspire'	400-450cm	3x; Extra Heavy Standard; clear stem 175-200cm; 5 breaks	14-16cm	Counted
Total :421 -						

Shrubs						
Number	Abbreviation	Species	Pot Size	Height	Specification	Density
888 -	A 'G'l	Astilbe 'Gloria'	2L		Full Pot: C	0.5Ctr
214 -	B 'Sun'	Brachyglottis 'Sunshine'	5-7.5L	40-60cm	Branched: 6 brks: C	0.7Ctr
274 -	C 'A P'	Choisya 'Aztec Pearl'	5L	30-40cm	Bushy: 6 brks: C	0.7Ctr
940 -	CHOTE	Choisya ternata	7.5L	40-60cm	Bushy; 5 breaks	1Ctr
1300 -	Cc	Cistus corbariensis	5-7.5L	40-60cm	Bushy; 6 breaks	0.7Ctr
131 -	C al 'S'	Cornus alba 'Sibirica'	5L	60-80cm	Branched; 4 breaks	1Ctr
115 -	C s 'F'	Cornus stolonifera 'Flaviramea'	3L	60-80cm	Branched: 4 brks: C	0.7Ctr
102 -	C av	Corylus avellana	3L	60-80cm	Branched: 3 brks: C	0.7Ctr
444 -	E 'D R'	Escallonia 'Donard Radiance'	5L	40-60cm	Bushy: 5 brks: C	0.5Ctr Double Staggered at 0.3m offset
1136 -	EfDsB	Euonymus fortunei 'Dart's Blanket'	3L		Bushy; 5 breaks	0.6Ctr
243 -	E f 'E G'	Euonymus fortunei 'Emerald Gaiety'	5-7.5L	25-30cm	Bushy; 9 breaks	0.7Ctr
266 -	Gli	Griselinia littoralis	10L	60-80cm	Bushy; 7 breaks	1Ctr
150 -	H 'G O'	Hebe 'Great Orme'	5L	30-40cm	Bushy; 5 brks: C	0.75Ctr
1079 -	H 'C R'	Heuchera 'Chocolate Ruffles'	2L		Full Pot: C	0.45Ctr
238 -	H f 'Au'	Hosta fortunei 'Aureomarginata'	2L		Full Pot: 1 or 2 Buds: C	0.3Ctr
273 -	H 'Hi'	Hypericum 'Hidcote'	7.5L	40-60cm	Bushy; 7 brks: C	0.7Ctr
10 -	IaJvT	Ilex aquifolium 'J.C. van Tol'	70-90L	175-200cm	Leader with laterals	Counted
663 -	L an 'H'	Lavandula angustifolia 'Hidcote'	7.5L	30-40cm	Bushy; 9 breaks	0.7Ctr
217 -	L an 'H'	Lavandula angustifolia 'Hidcote'	7.5L	30-40cm	Bushy; 9 breaks	0.7Ctr
830 -	LONNIMG	Lonicera nitida 'May Green'	7.5L		Bushy; 9 breaks	1Ctr
880 -	L niv	Luzula nivea	2L		Full Pot: C	0.3Ctr
124 -	O x h	Olearia x haastii	5-7.5L	40-60cm	Bushy; 5 brks: C	0.75Ctr
1175 -	PACTE	Pachysandra terminalis	3L		Several shoots; 9 breaks	0.5Ctr
171 -	P 'B S'	Perovskia 'Blue Spire'	2L	20-30cm	Bushy; 3 brks: C	0.5Ctr
18 -	P 'B B'	Phormium 'Bronze Baby'	10L	60-80cm	Triple Crown: C	Counted
11 -	PHOSU	Phormium 'Sundowner'	10L	60-80cm	Triple crown :C	Counted
81 -	PHOTE	Phormium tenax	10L	60-80cm	Triple crown :C	Counted
7 -	P j 'M F'	Pieris japonica 'Mountain Fire'	7.5L	40-60cm	Bushy; 6 brks: C	0.71Ctr
1328 -	P f 'A'	Potentilla fruticosa 'Abbotswood'	5-7.5L		Bushy; 5 breaks	0.7Ctr
215 -	P f 'T'	Potentilla fruticosa 'Tangerine'	5-7.5L		Bushy: 5 brks: C	0.71Ctr
1101 -	P lau 'O L'	Prunus laurocerasus 'Otto Luyken'	5-7.5L	40-60cm	Bushy; 5 brks: C	0.7Ctr
398 -	R of 'M J U'	Rosmarinus officinalis 'Miss Jessopp's Upright'	5L	30-40cm	Bushy: 5 brks: C	0.5Ctr
274 -	S h d	Sarcococca hookeriana digyna	7.5L	30-40cm	Bushy; 7 brks: C	0.7Ctr
103 -	S j 'F'	Skimmia japonica 'Fragrans'	7.5L	40-60cm	Bushy; 4 brks: C	0.6Ctr
86 -	V d	Viburnum davidii	5-7.5L	30-40cm	Bushy; 4 brks: C	0.7Ctr

LEAP/LAP:
Rubber Mulch by Redlynch Leisure, or similar. Product: Tiger Mulch.



Autumn Green Beige

Herbaceous					
Number	Abbreviation	Species	Pot Size	Specification	Density
147 -	C x a 'K F'	Calamagrostis x acutiflora 'Karl Foerster'	5L	Full Pot: C	0.5Ctr
242 -	C bu	Carex buchananii	7.5L	Full Pot: C	0.5Ctr
38 -	Lni	Luzula nivea	2L	Full Pot	0.3Ctr
571 -	PHLRU	Phlomis russeliana	3L	Full pot; C	0.5Ctr


Climbers						
Number	Abbreviation	Species	Pot Size	Height	Specification	Density
37 -	C arm	Clematis armandii	3L	60-80cm	Several Shoots :2 brks :Caned	Counted
1 -	C arm	Clematis armandii	10L	100-150cm	Caned; several shoots; 5 breaks	Counted
2 -	CLEARAPB	Clematis armandii 'Apple Blossom'	2L	60-80cm	Several Shoots :2 brks :Caned	Counted
5 -	HEDHE	Hedera helix	2L	40-60cm	Several Shoots :3 brks	Counted
8 -	PARQU	Parthenocissus quinquefolia	10L	100-150cm	Caned; several shoots; 5 breaks	Counted

Grasses				
Number	Abbreviation	Species	Specification	Density
328 -	C bu	Carex buchananii	Full Pot: C	0.7Ctr
379 -	D c 'G'	Deschampsia cespitosa 'Goldschleier'	Full Pot: C	0.6Ctr

Watermeadows - plant mix							
Number	Abbreviation	Height	Species	Specification	Density	Pot Size	Percentage Contribution
136 -	C 'A P'	30-40cm	Choisya 'Aztec Pearl'	Bushy: 6 brks: C	0.7Ctr	5L	30%
91 -	H 'G O'	30-40cm	Hebe 'Great Orme'	Bushy: 5 brks: C	0.7Ctr	5L	20%
113 -	O x h	40-60cm	Olearia x haastii	Bushy: 5 brks: C	0.7Ctr	5-7.5L	25%
68 -	ROSOFMIJU	30-40cm	Rosmarinus offi.'Miss Jessop's Upright'	Bushy: 5 brks: C	0.7Ctr	5L	15%
46 -	S h d	30-40cm	Sarcococca hookeriana digyna	Bushy: 7 brks: C	0.7Ctr	7.5L	10%
Total :454 -							

Central Wetland Edge - plant mix							
Number	Abbreviation	Height	Species	Specification	Pot Size	Density	Percentage Contribution
330 -	B 'Sun'	40-60cm	Brachyglottis 'Sunshine'	Branched: 6 brks: C	5-7.5L	0.7Ctr	20%
167 -	CaKf		Calamagrostis x acutiflora 'Karl Foerster'	C	5L	0.7Ctr	10%
167 -	CAR BUC		Carex buchananii	C	5-7.5L	0.7Ctr	10%
491 -	C s 'F'	60-80cm	Cornus stolonifera 'Flaviramea'	Branched: 4 brks: C	3L	0.7Ctr	30%
226 -	DcG		Deschampsia cespitosa 'Goldtau'	C	3L	0.6Ctr	10%
330 -	P f 'A'		Potentilla fruticosa 'Abbotswood'	Bushy: 5 brks: C	5-7.5L	0.7Ctr	20%
Total :1711 -							

SuDS - plant mix							
Number	Abbreviation	Height	Species	Specification	Density	Pot Size	Percentage Contribution
563 -	ACO OGO		Acorus gramineus 'Ogon'	C	0.55Ctr	5L	10%
563 -	CarPen		Carex pendula	C	0.55Ctr	3L	10%
475 -	CARCLHB	30-40cm	Caryopteris clandon. 'Heavenly Blue'	Branched: 4 breaks: C	0.6Ctr	3L	10%
353 -	CaS	40-60cm	Cornus alba 'Sibirica'	Branched: 3 breaks: C	0.7Ctr	3L	10%
353 -	CaSp	60-80cm	Cornus alba 'Spaethii'	Branched: 4 breaks: C	0.7Ctr	3L	10%
563 -	DcG		Deschampsia cespitosa 'Goldtau'	C	0.55Ctr	2L	10%
475 -	Irisps		Iris pseudacorus	Full pot	0.6Ctr	1.5-2L	10%
839 -	NEPGIAA		Nepeta 'Six Hills Giant'	C	0.45Ctr	2L	10%
839 -	SCHCOM		Schizostylis coccinea 'Major'	C	0.45Ctr	2L	10%
839 -	V b		Verbena bonariensis	Full pot	0.45Ctr	3L	10%
Total :5862 -							

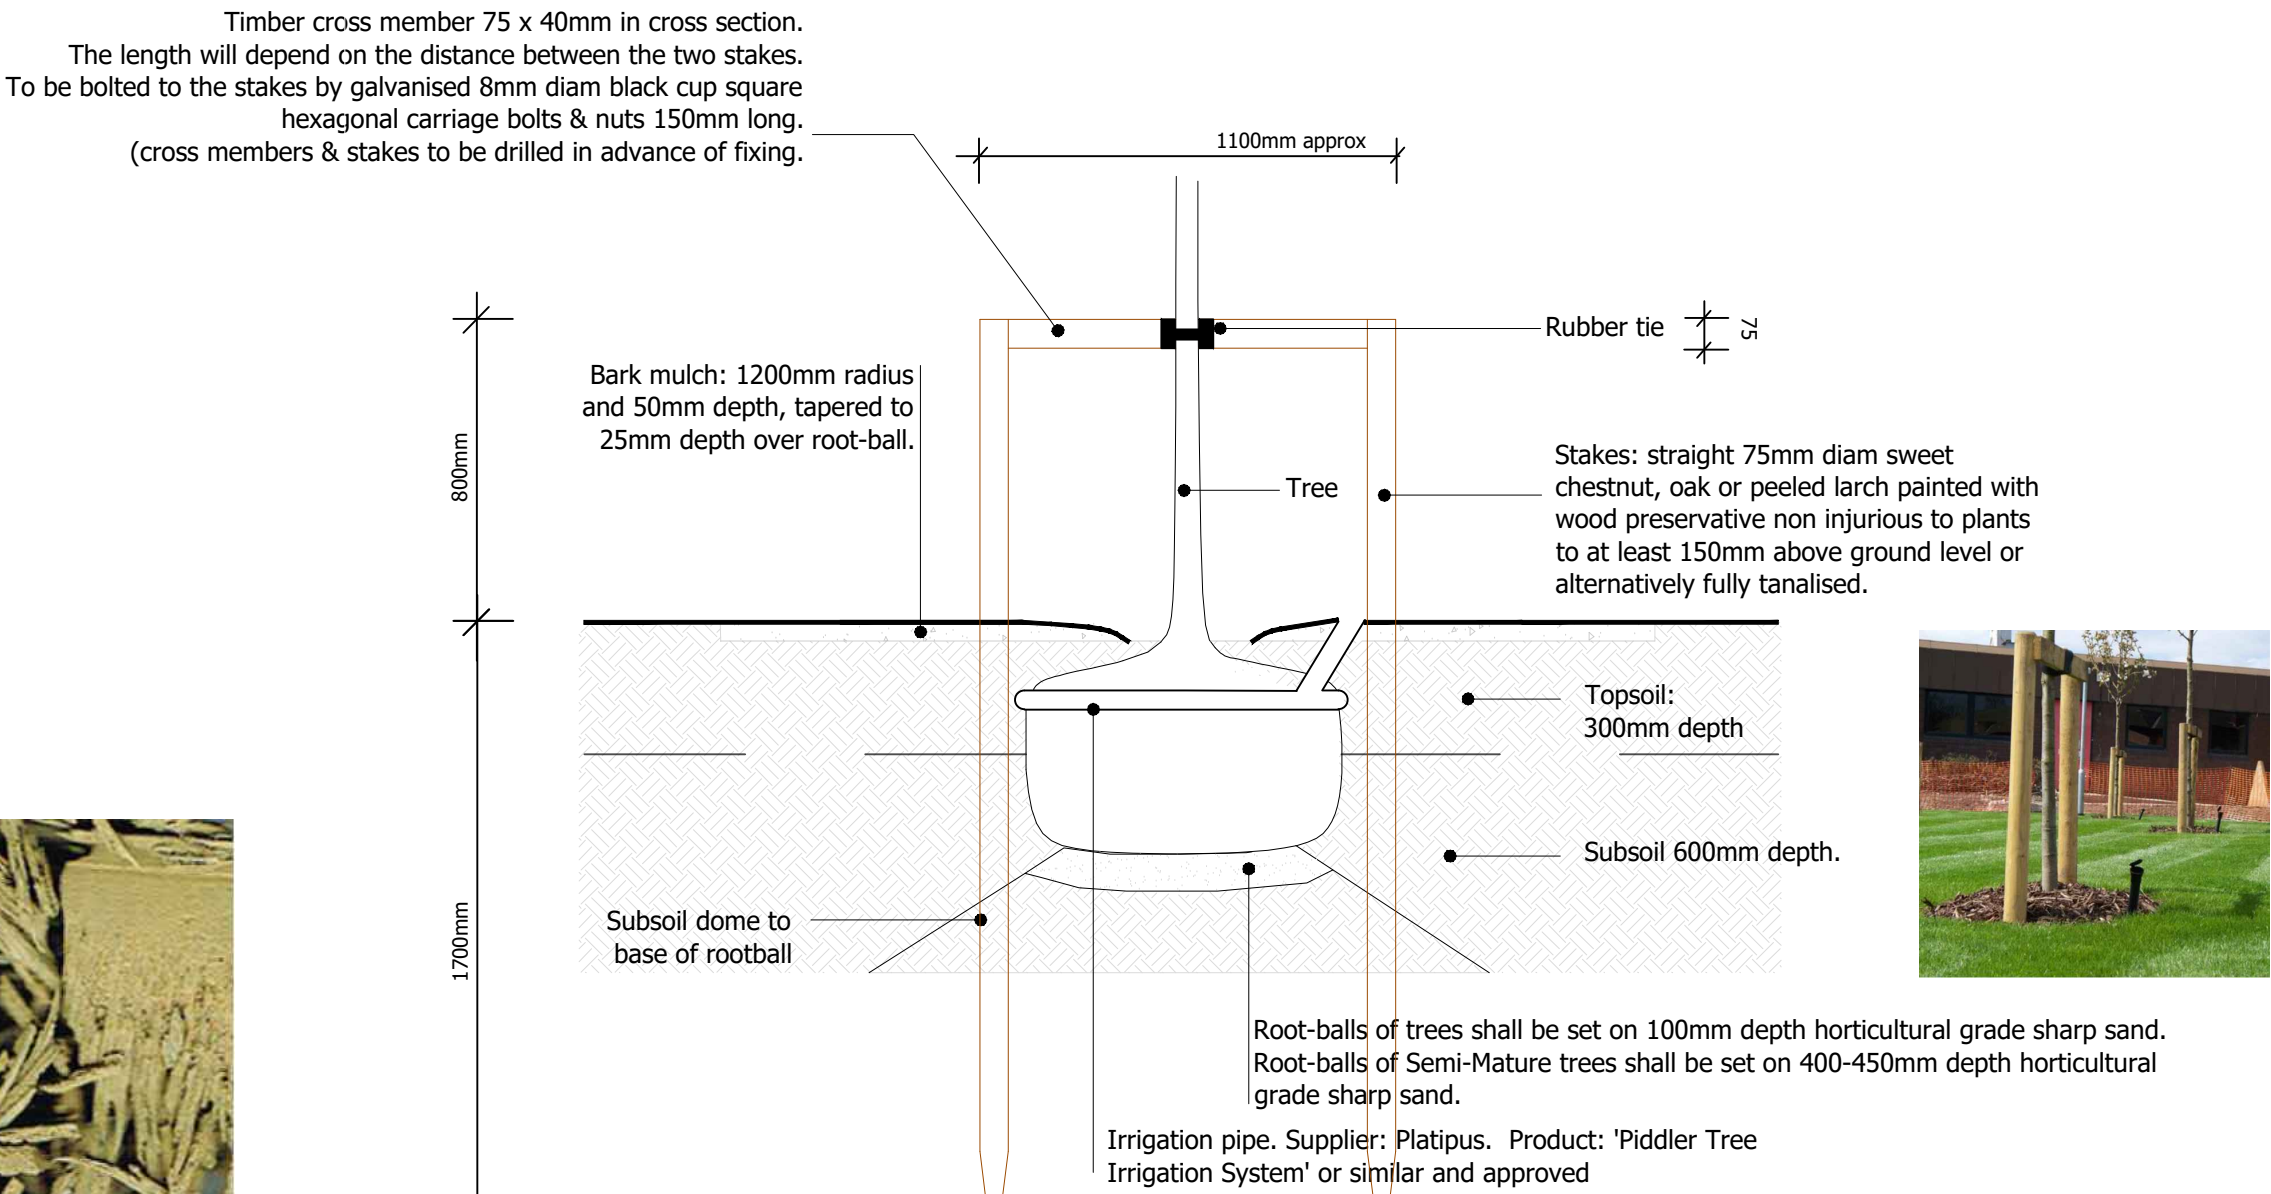


Tree staking: Scale 1:20 @ A1

North Littlehampton: Phase 5

Materials, LA.PH5.109 Tree Pit and Plant Schedules

LEAP/LAP:
Self-binding gravel

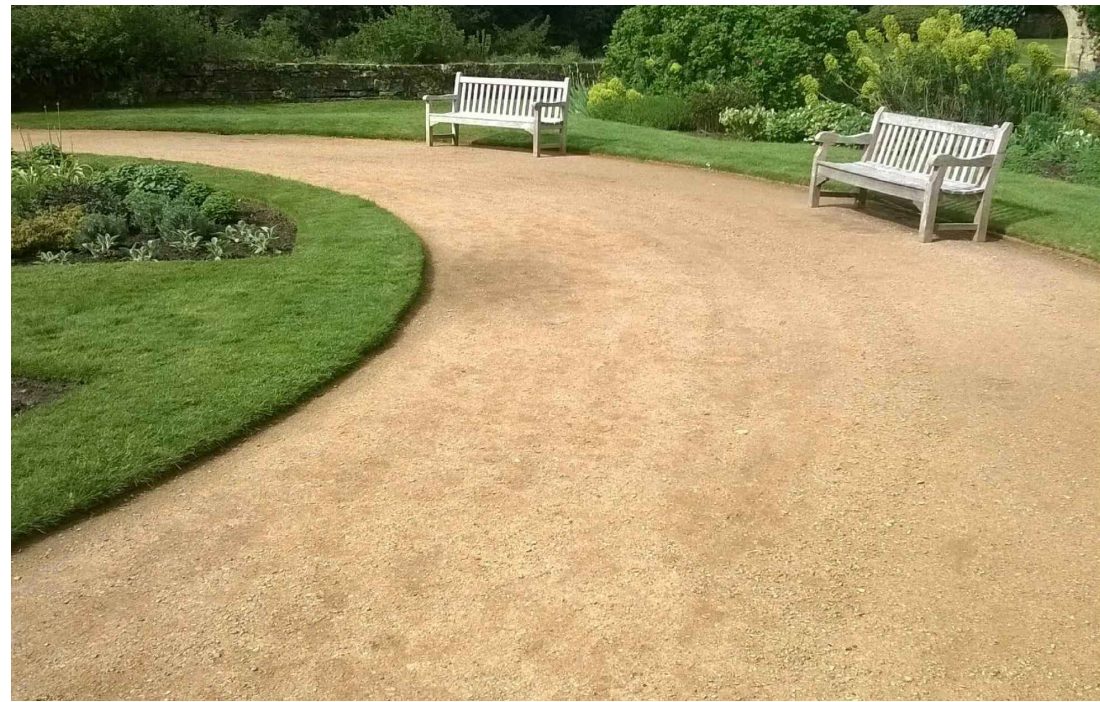

Shared / private driveways:
Marshalls block paving, Bracken colour



Raised junctions:
Marshalls block paving, Brindle colour

