


A0 ORIGINAL


© Crown copyright and database rights 2021. Ordnance Survey 100031073.

NOTES:


- This drawing is not to be scaled.
- This drawing is to be read in conjunction with the following Mayer Brown drawing references:
 - SF/PH/LITTLE-CWA.10/20 series - Levels & Drainage Drawing
 - SF/PH/LITTLE-CWA.10/30 series - Construction Treatments Drawing
- Site Remediation dealing with potential contamination or intrusive plant species, and potential disposal thereof, is outside the scope of civils and drainage design undertaken by Mayer Brown Ltd. If required, this will be dealt with by others.

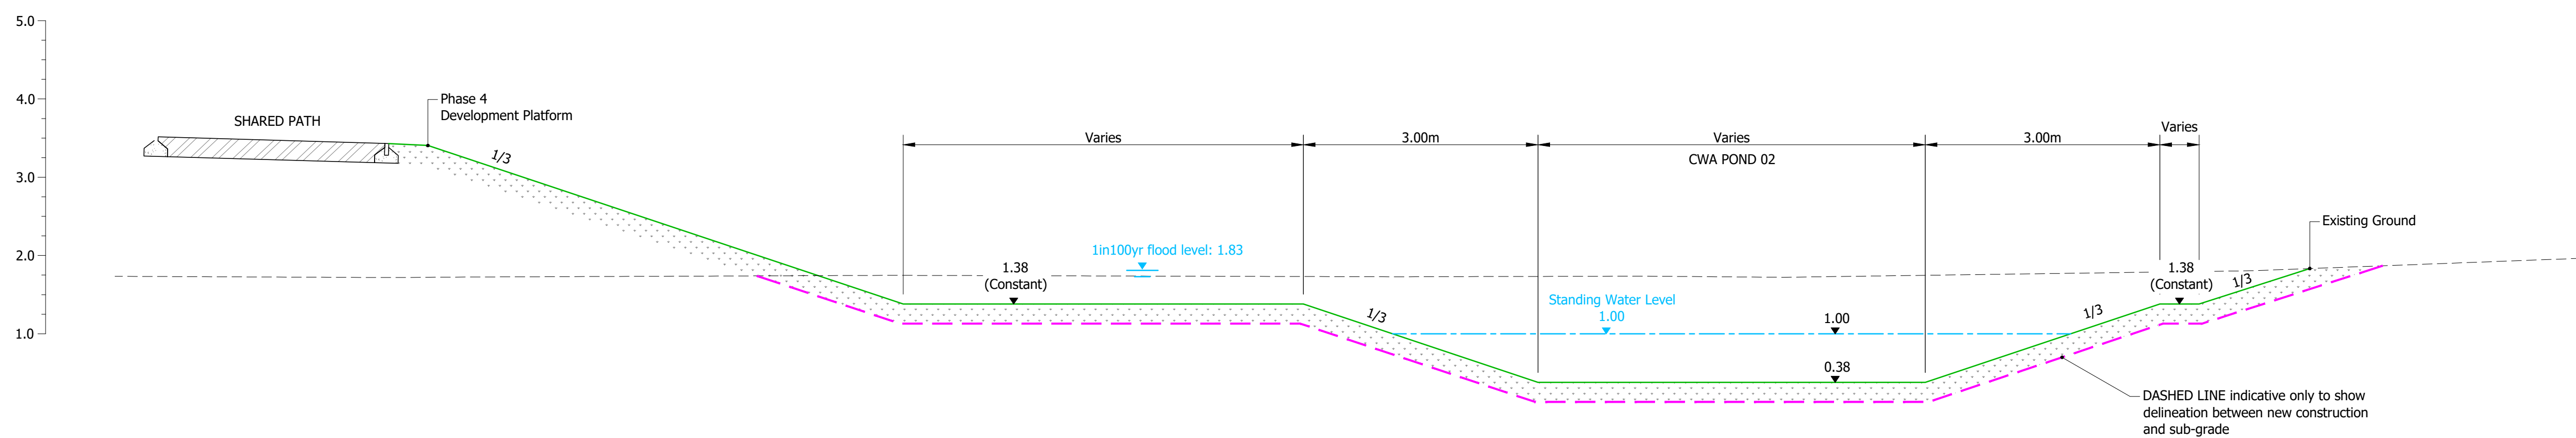


SECTION 6—6
Scale= 1:50

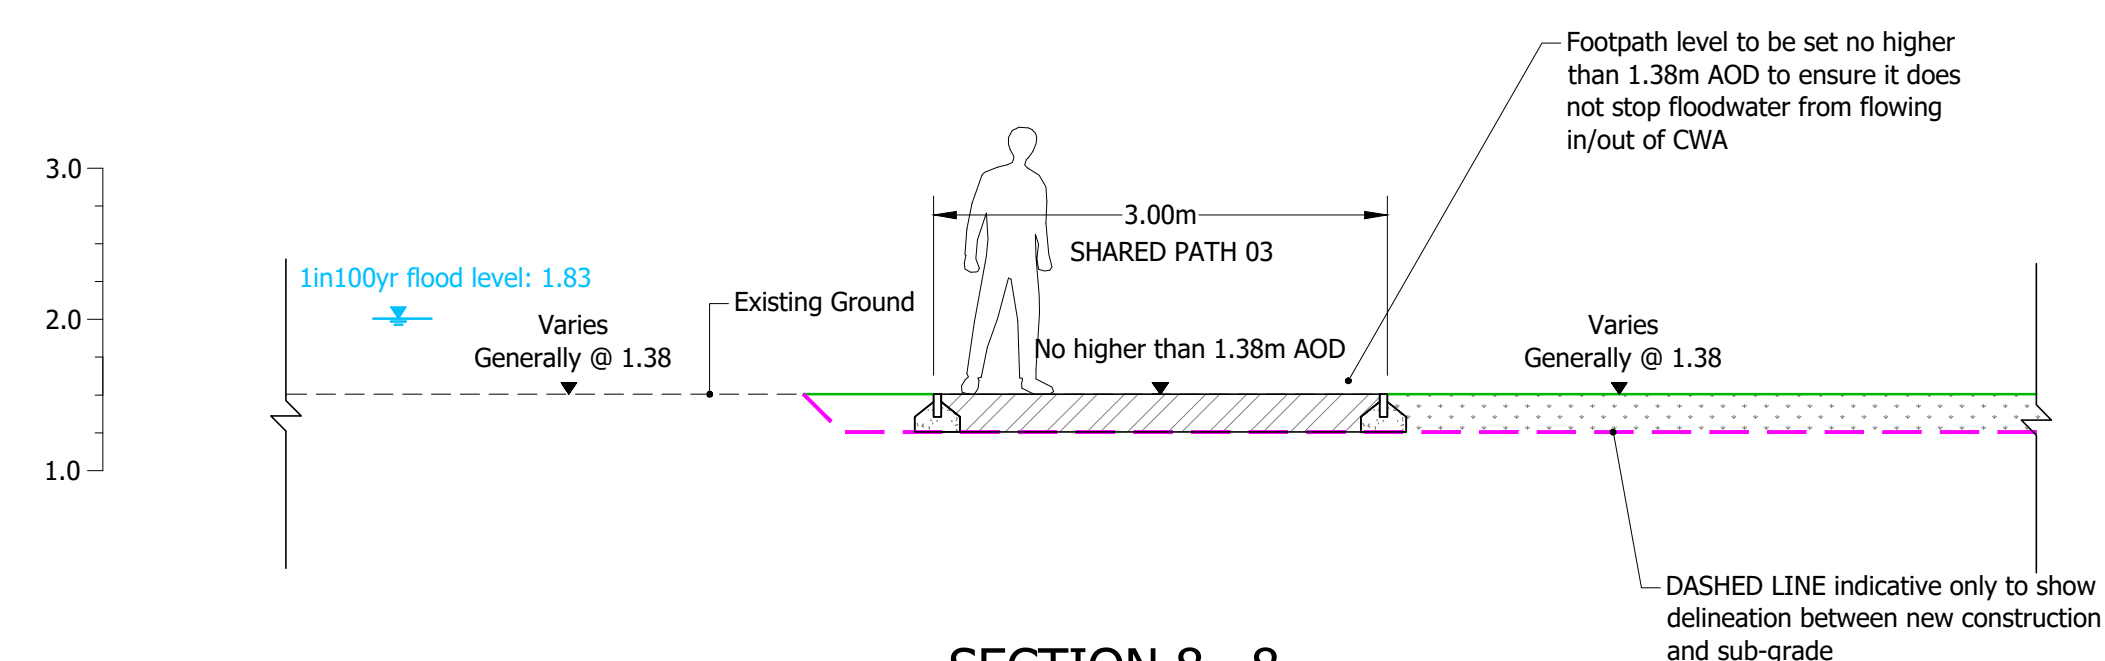


SECTION 8—8
Scale= 1:50

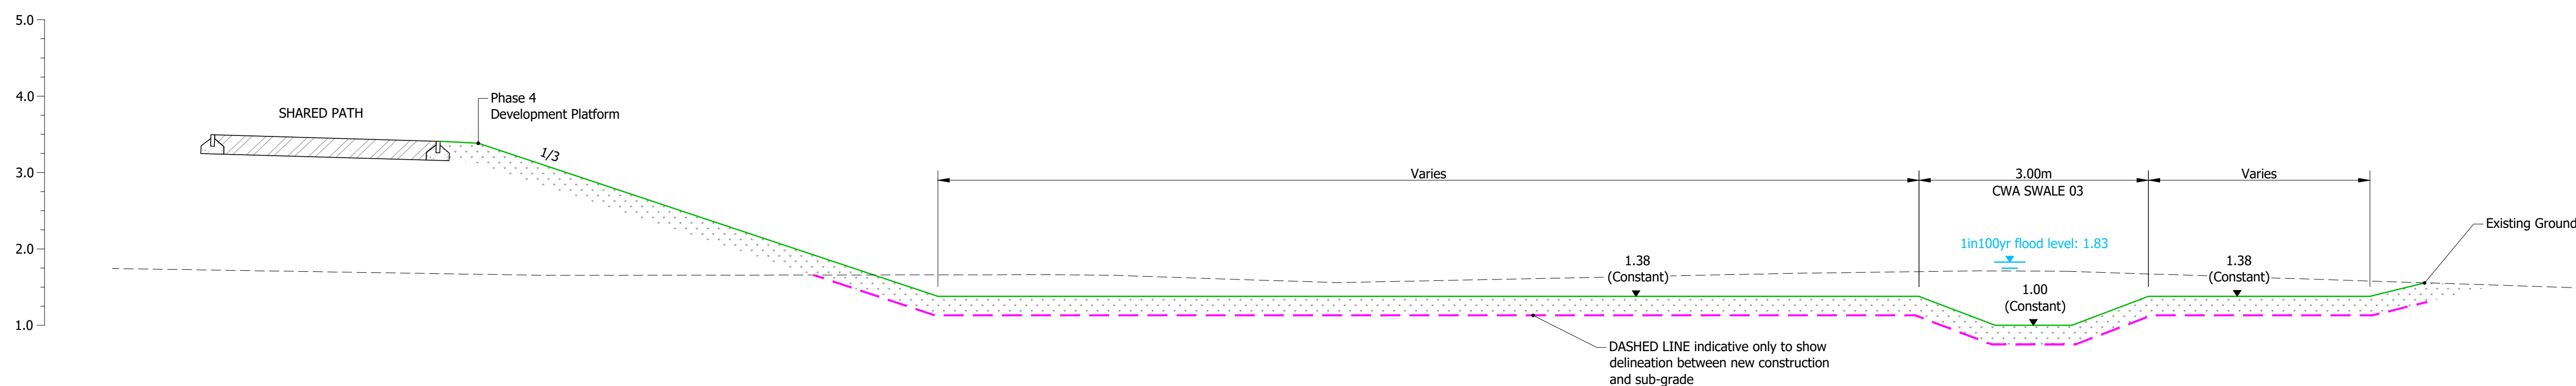


SECTION 5—5
Scale= 1:50

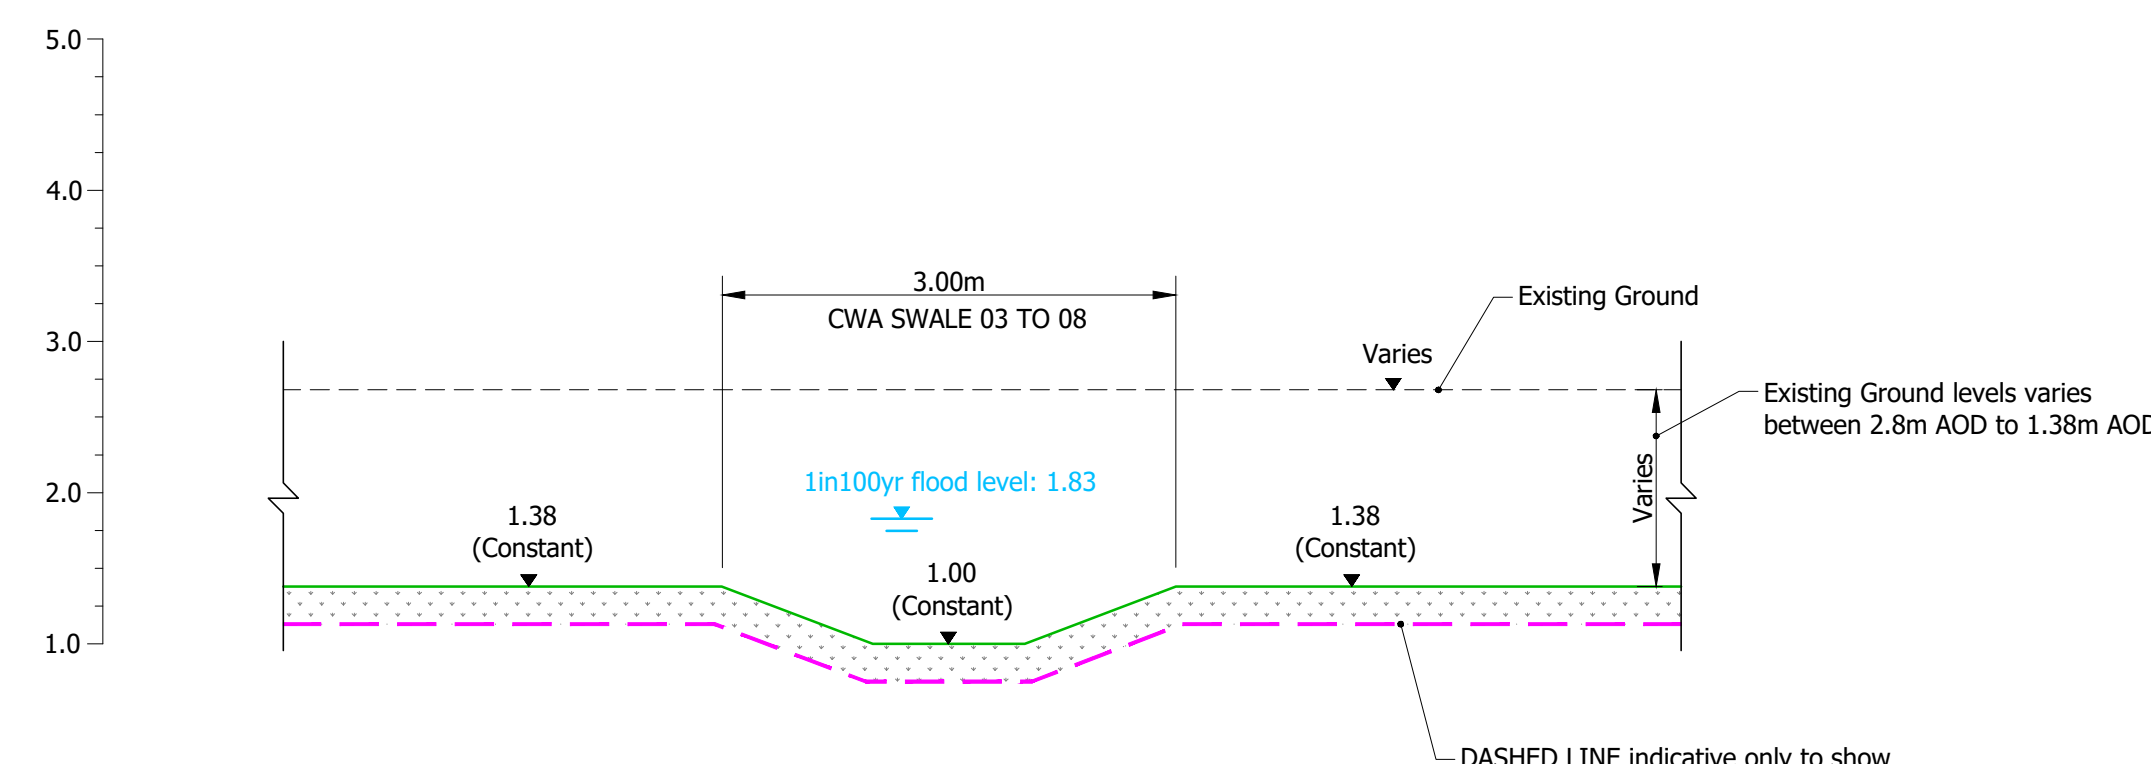


SECTION 7—7 (1 to 4)
Scale= 1:50

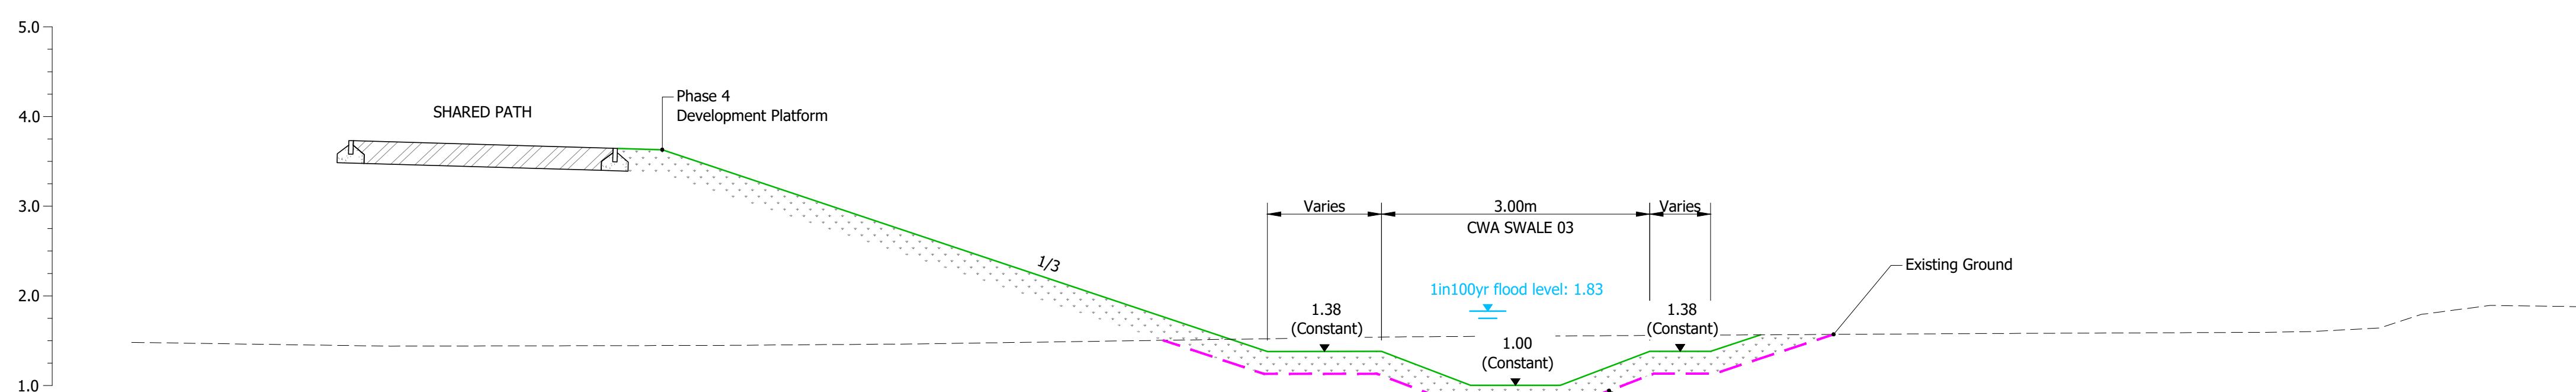


SECTION 4—4
Scale= 1:50

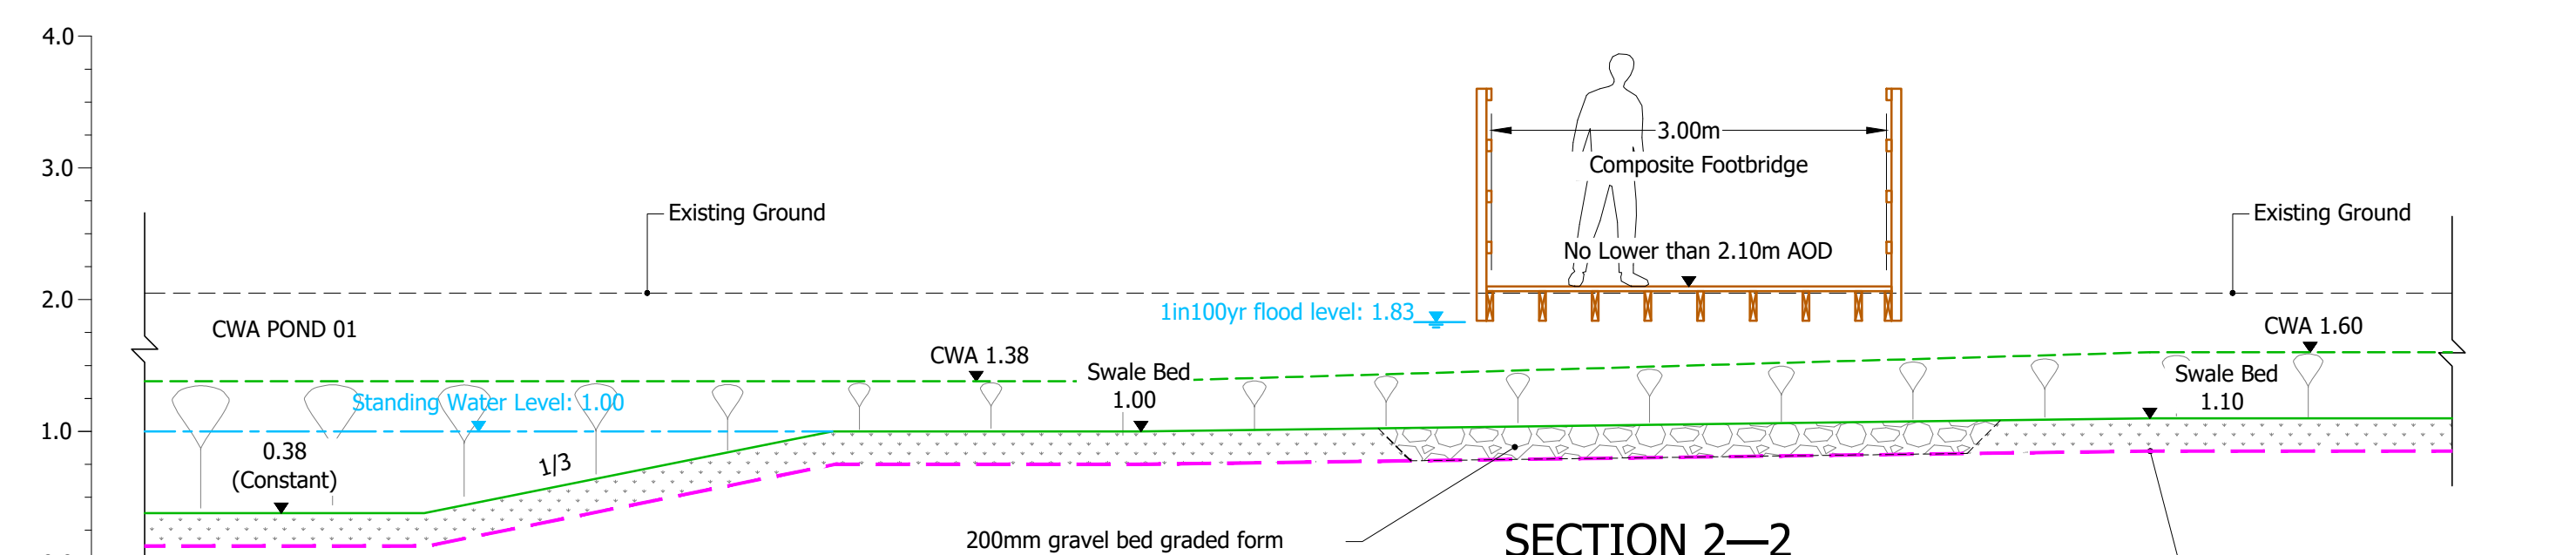


SECTION 2—2
Scale= 1:50

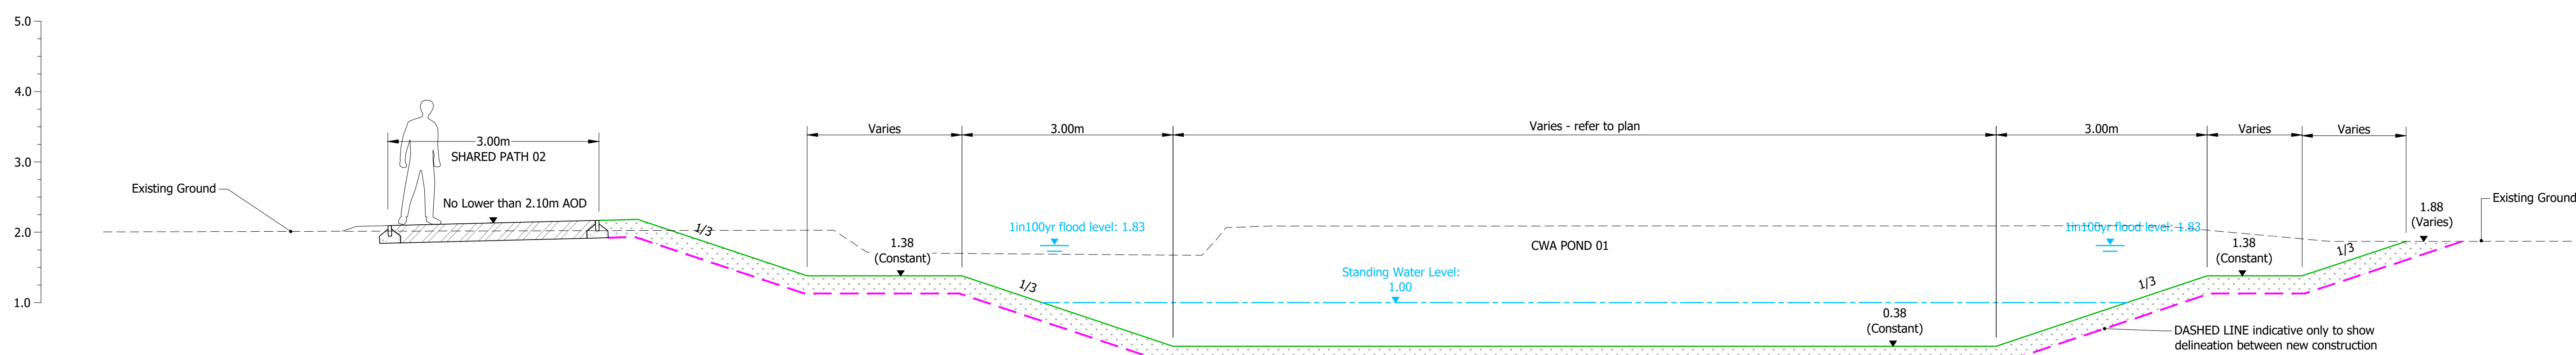


SECTION 3—3
Scale= 1:50

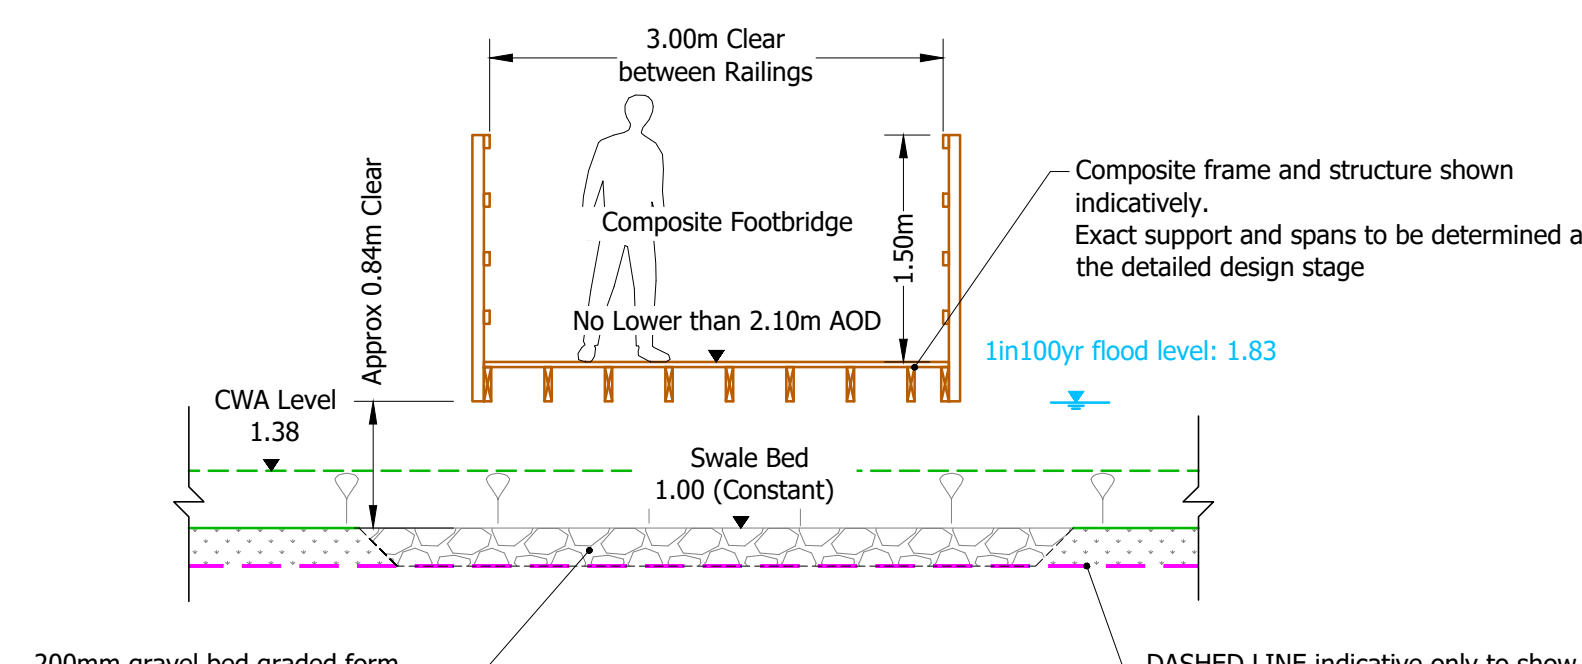


CROSS SECTION OF FOOTBRIDGE
Scale= 1:50

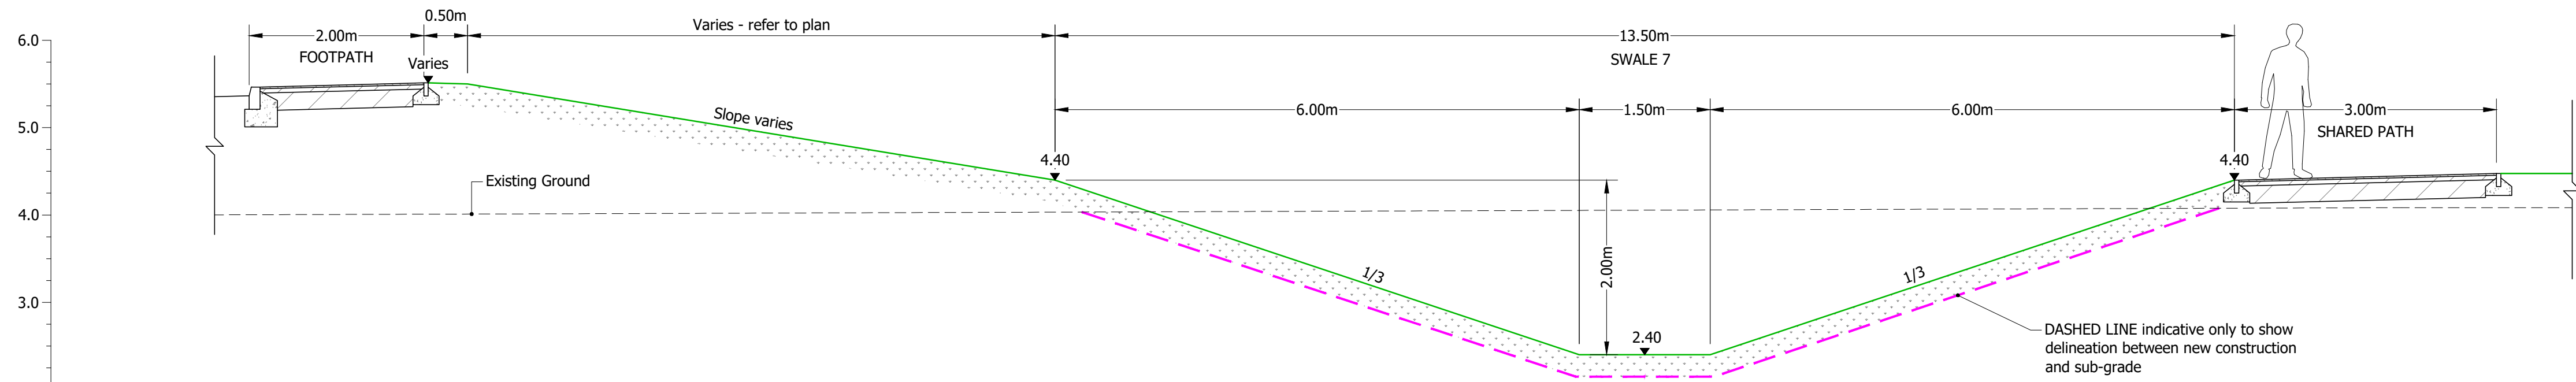

SECTION 9—9
Scale= 1:50

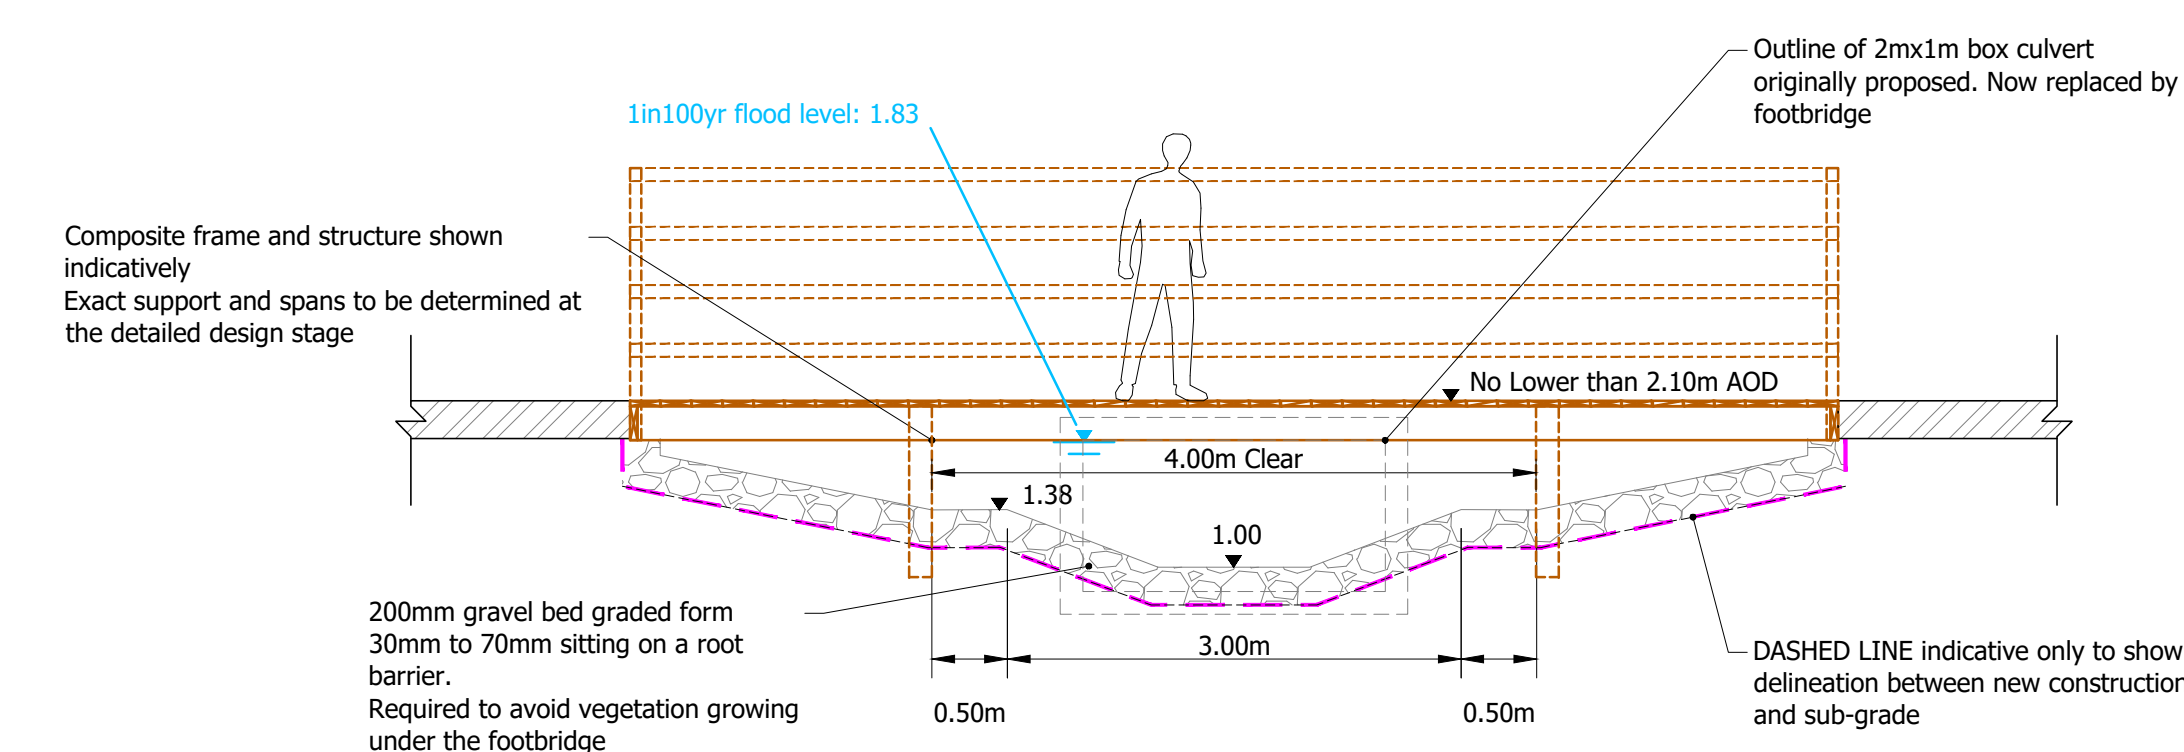

TYPICAL LONG SECTION OF FOOTBRIDGE
Scale= 1:50

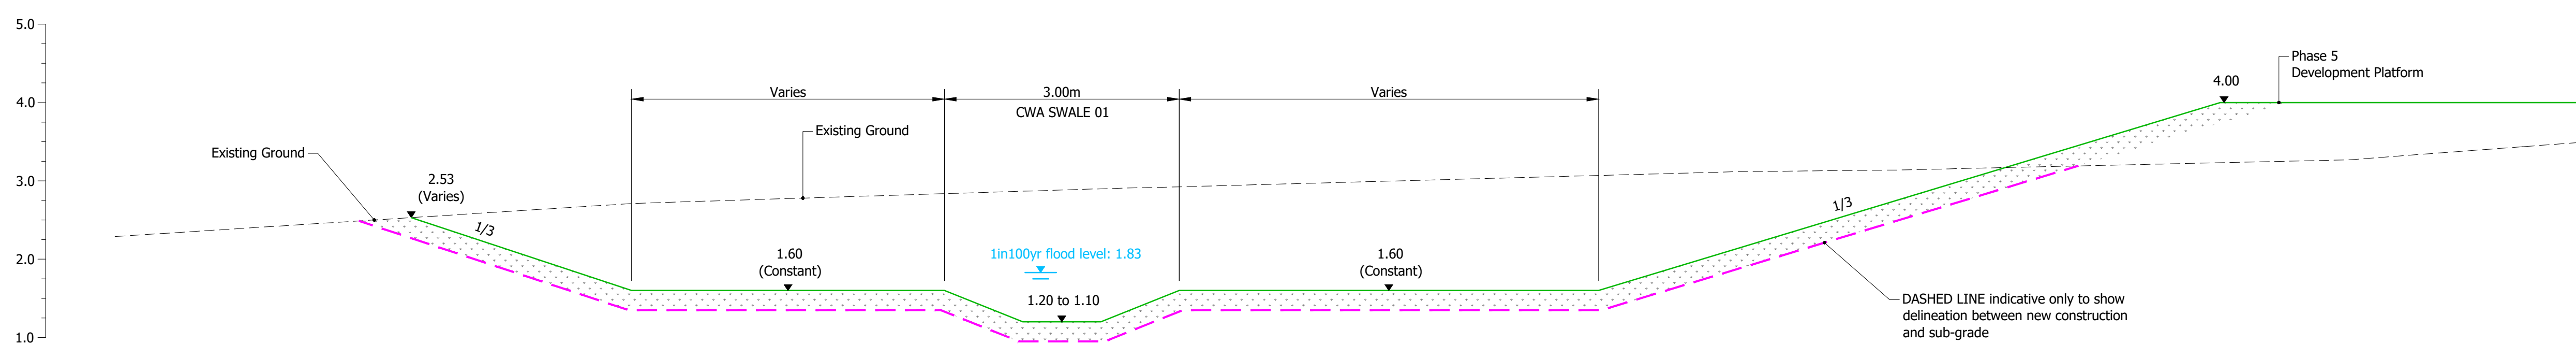

SECTION 1—1
Scale= 1:50

FOR APPROVAL
NOT FOR CONSTRUCTION

P3	Sections 2-2 & 8-8 amended. Typical footbridge sections added. (SF)	SF	01/03/2022
P2	Section 9-9 added through Swale 07. (IC)	SF	31/01/2022
P1	Initial issue. (IC)	SF	09/07/2021

rev.	amendment	checked	date
------	-----------	---------	------



Mayer Brown Limited
Lion House, Oriental Road, Woking, Surrey GU24 8AR
Telephone 01483 750 508 Fax 01483 750 437
wokingoffice@mayerbrown.co.uk www.mayerbrown.co.uk

client
PERSIMMON HOMES THAMES VALLEY

project
NORTH LITTLEHAMPTON
EAST OF WETLANDS
MAIN AVENUE & NORTHERN CROSSING

scale 1:50	drawn by IC	checked by SF
date JULY 2021	cad file MBC03.DWG	

title
PROPOSED CENTRAL WETLAND SWALES
CROSS SECTIONS

Mayer Brown Limited jobcode	submittal	revision P3
-----------------------------	-----------	----------------

drawing number
MB/C/03