


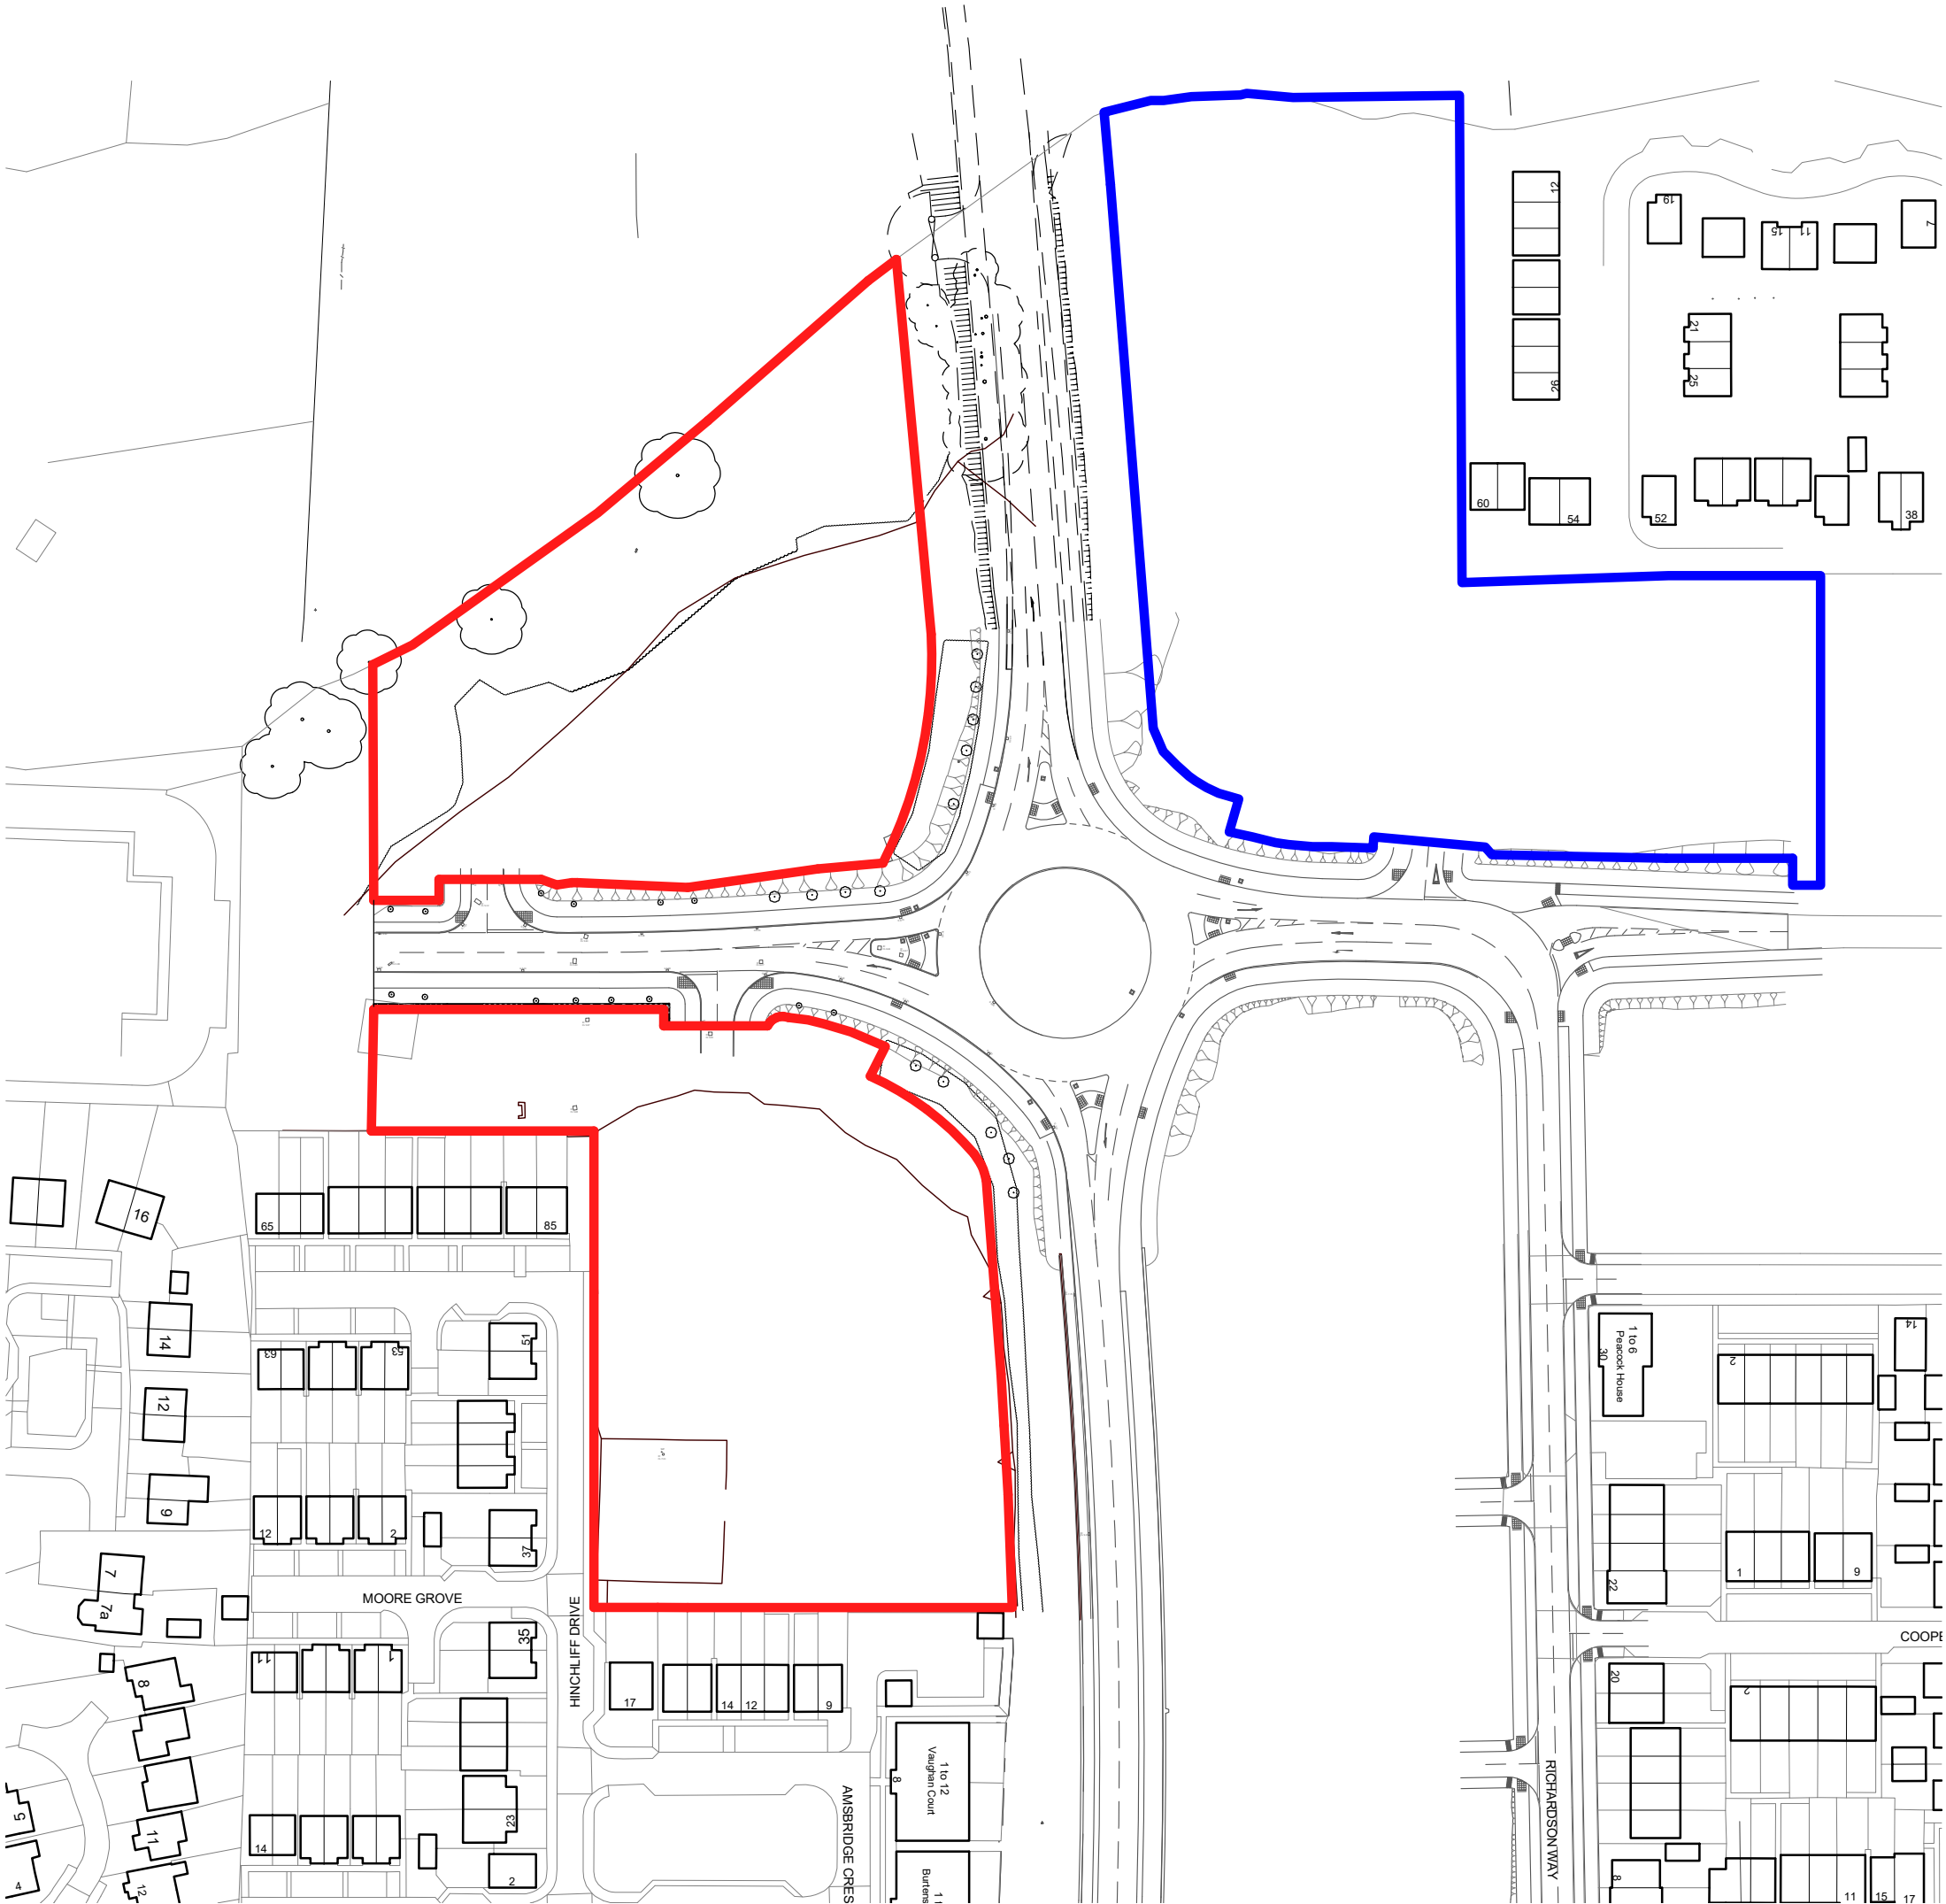

N

This drawing is the copyright of HNW Architects Ltd Registered No. 3589904

All dimensions must be verified on-site prior to construction.

Do not scale this drawing except for Planning Application purposes.

Ordinance Survey Licence No. 100000200

Only PDF issues of this drawing are controlled. All other formats of this drawing (e.g. dwg, Autocad or .xtd files) are un-controlled and are used at your own risk.

This drawing must not be copied, transmitted or passed to a third party, without written consent

Rev	Amendments	By	Chkd	Date
P01	Blue Boundary closed	GP	DS	11.01.22

Drawing is based on the following information:

- OS Plan, received 13/09/19.
- Survey undertaken by Encompass Surveys dated 18 June 2021.
- SLB1 Rev. E - Landscape Proposals (Sheet 1 of 2) dated 06/03/18 from application LU/278/17/RES



Scale Bar 1:1250@A3

Project
Land North of Toddington Lane
Littlehampton

Drawn by	Checked by	HNW Project No.	Date Created
GP	DS	21023	10.11.21

Scale
A3- 1 : 1250



Drawing Title
Location Plan

Drawing status	Revision
Preliminary	P01

Drawing Name
21023-HNW-ZZ-00-DR-A-1002

61 North Street, Chichester, West Sussex, PO19 1NB