


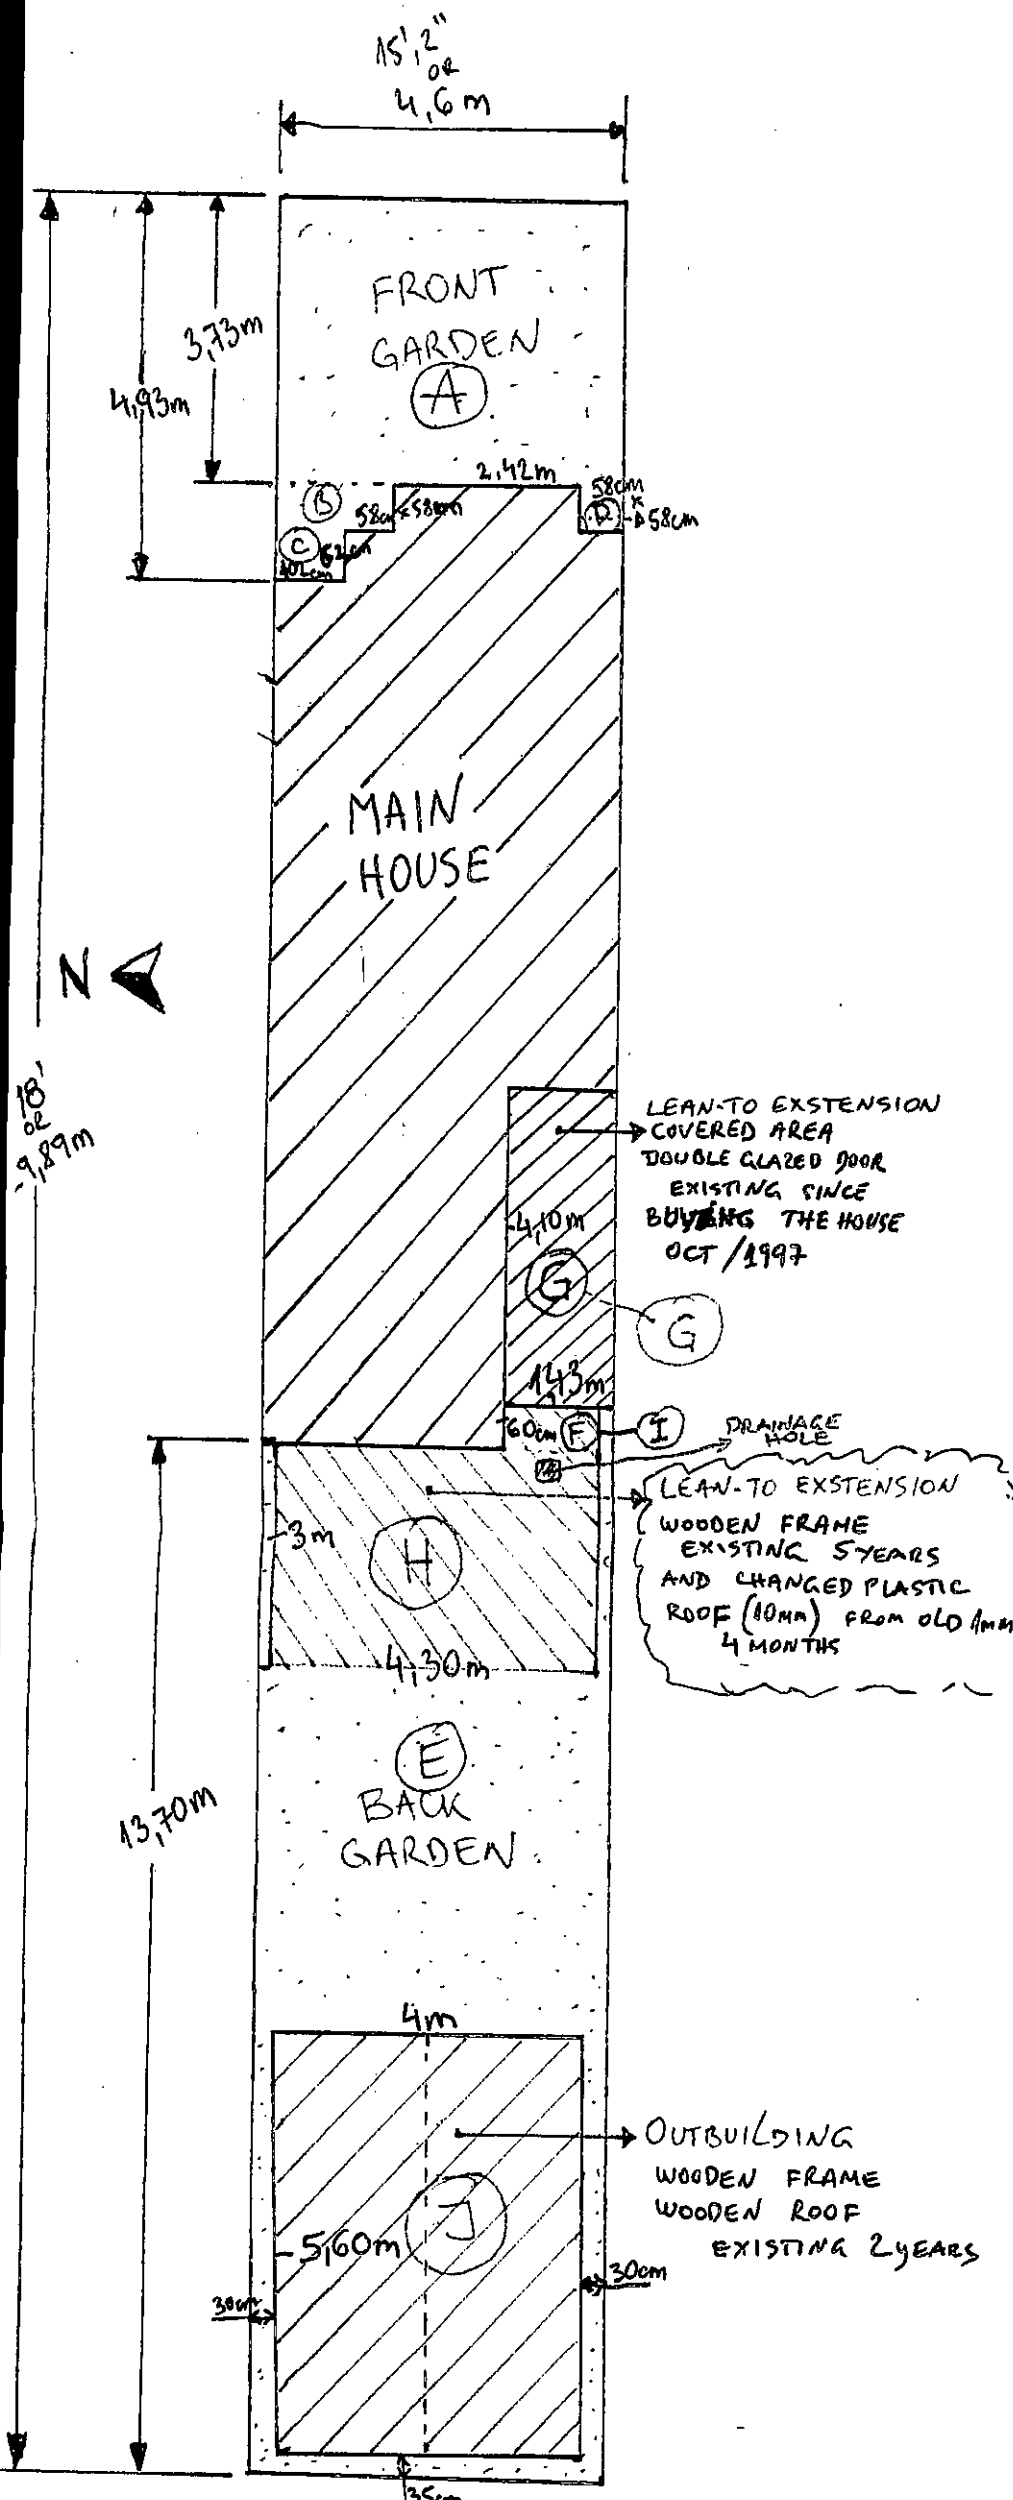

FRONT GARDEN

A $4.6m \times 3.73m = 17.158 m^2$

B $1.6m \times 0.58m = 0.928 m^2$

C $1.6m \times 0.62m = 0.992 m^2$

D $0.58m \times 0.58m = 0.336 m^2$

TOTAL = 19.414 m²

BACK GARDEN

E $13.7m \times 4.6m = 63.02 m^2$

F $1.43m \times 0.6m = 0.858 m^2$

G $4.1m \times 1.43m = 5.863 m^2$

TOTAL = 69.736 m²

+ FRONT GARDEN = 19.414 m²

GRAND TOTAL = 89.15 m² of GARDEN

LEAN TO EXTENSION

G $4.10m \times 1.43m = 5.863 m^2$

H $4.3m \times 3m = 12.9 m^2$

I $1.43m \times 0.6 = 0.858 m^2$

OUTBUILDING-J $4m \times 5.6m = 22.4 m^2$

GRAND TOTAL = 42.021 m²

50% of 89.15 m² = 44.575 m²

SCALE

1cm = 1m 1:100