



16 Maxwell Road

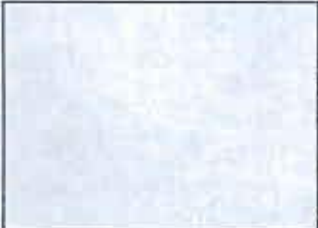

OS MasterMap 1250/2500/10000 scale
Wednesday, December 20, 2017, ID: BLJT-00679104
www.planningapplicationmaps.co.uk
1:500 scale print at A4, Centre: 502470 E, 102379 N
©Crown Copyright Ordnance Survey, Licence no. 100051661

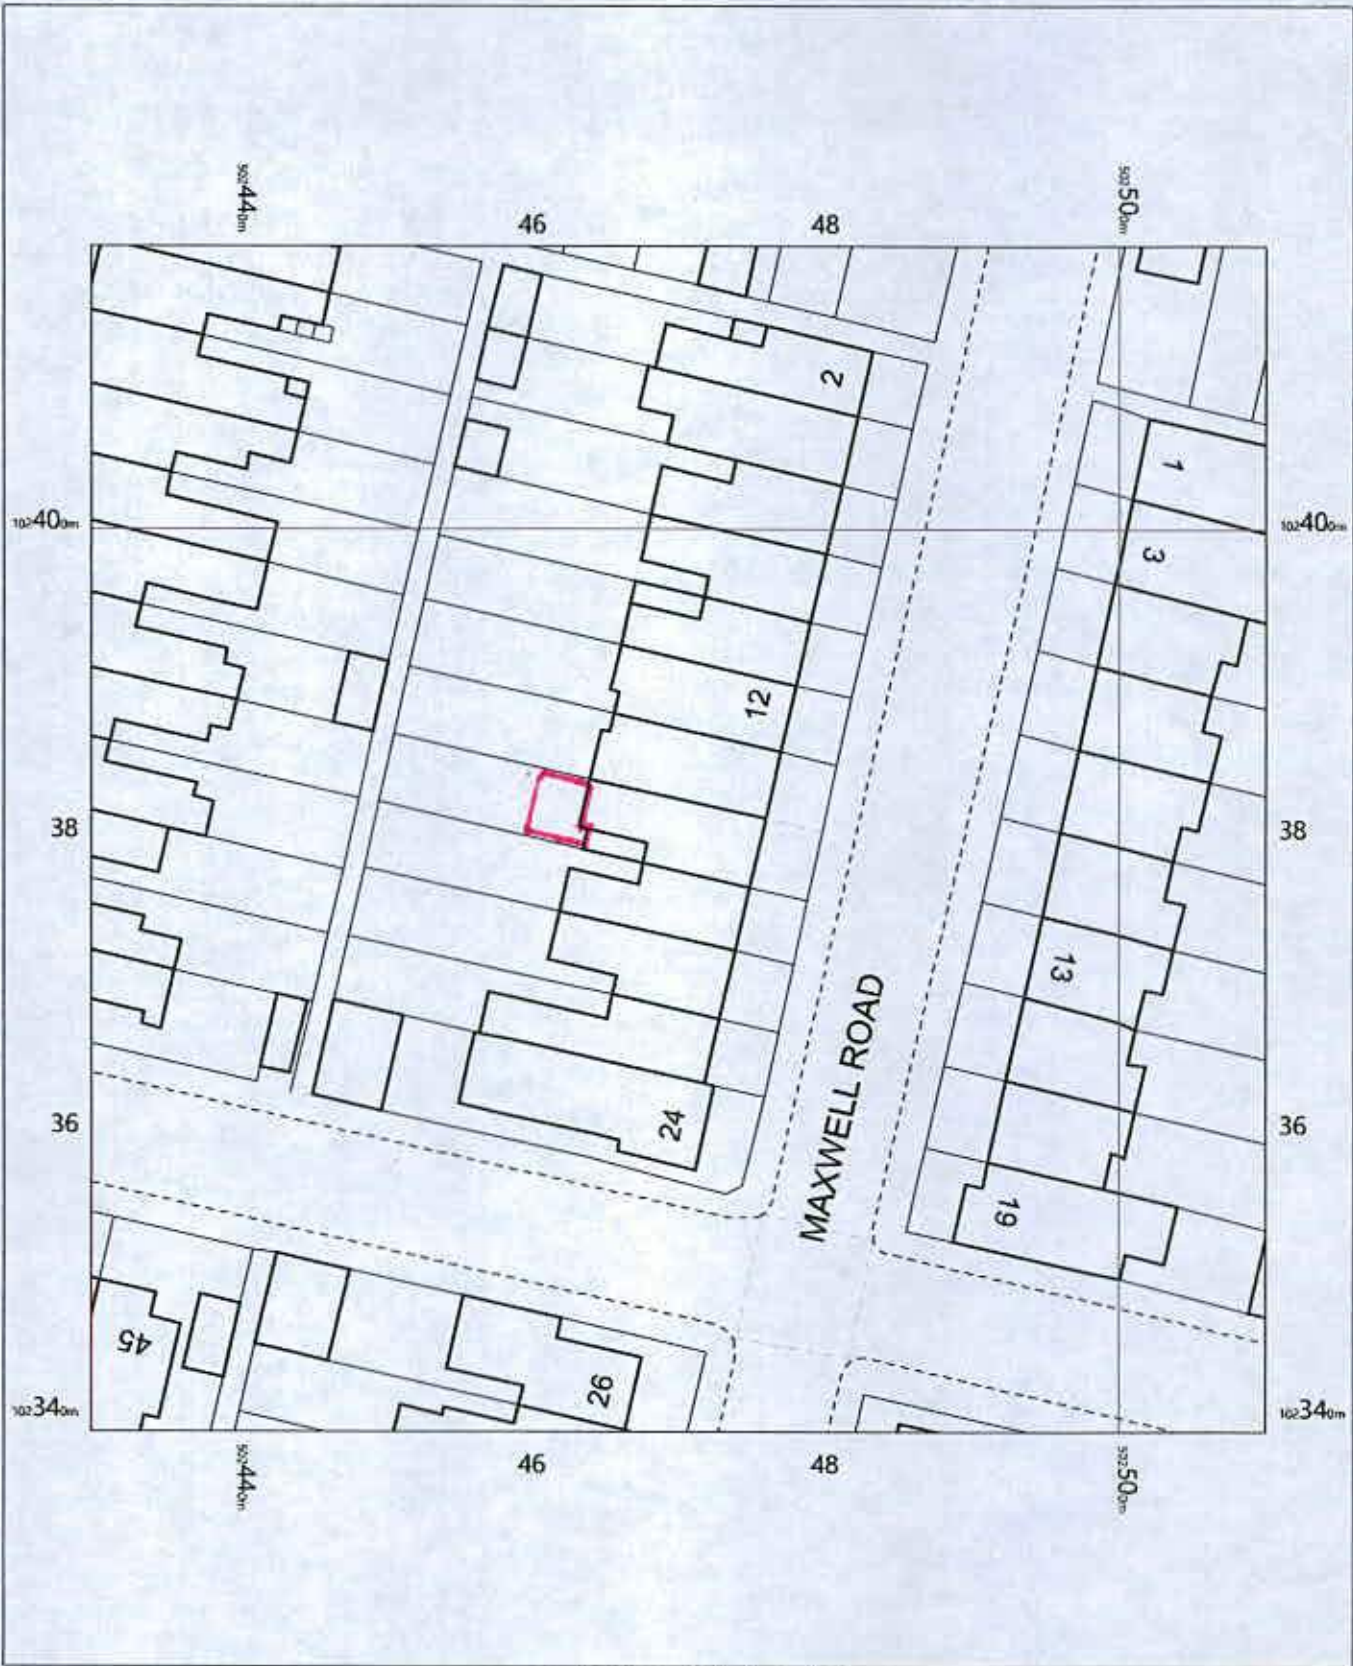