


EXISTING & PROPOSED ELEVATION PLANS

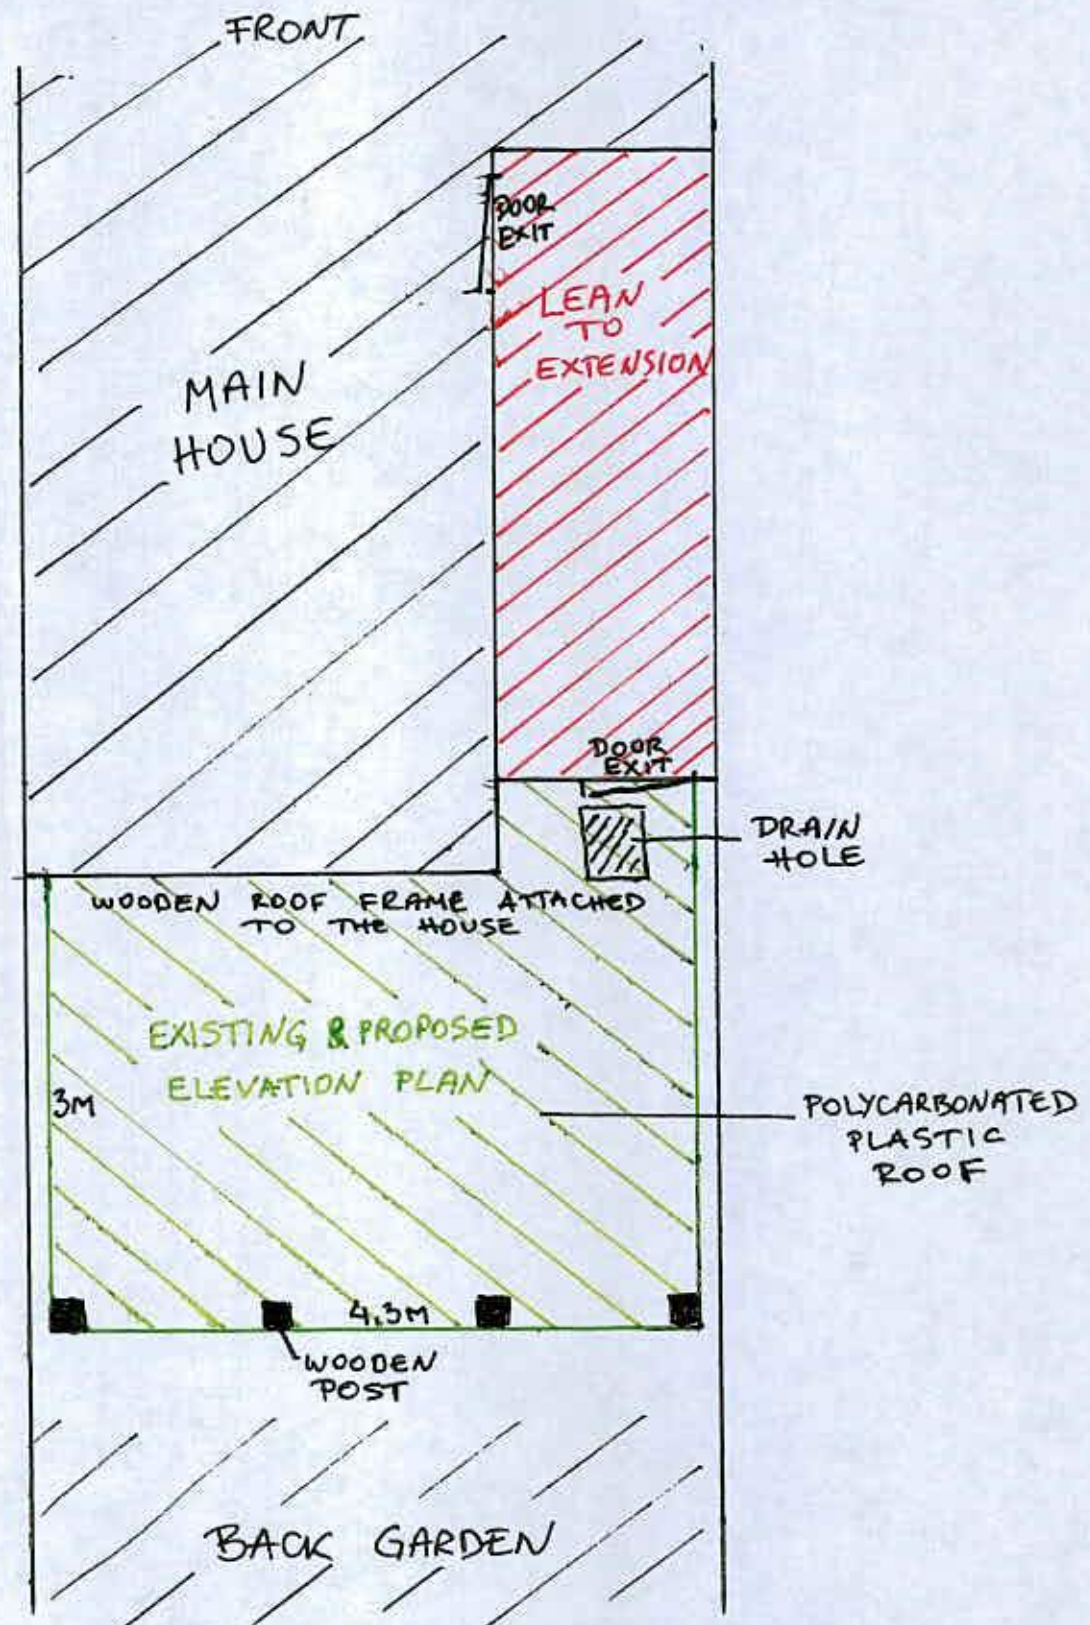

SCALE 1:50