





FRONT ELEVATION

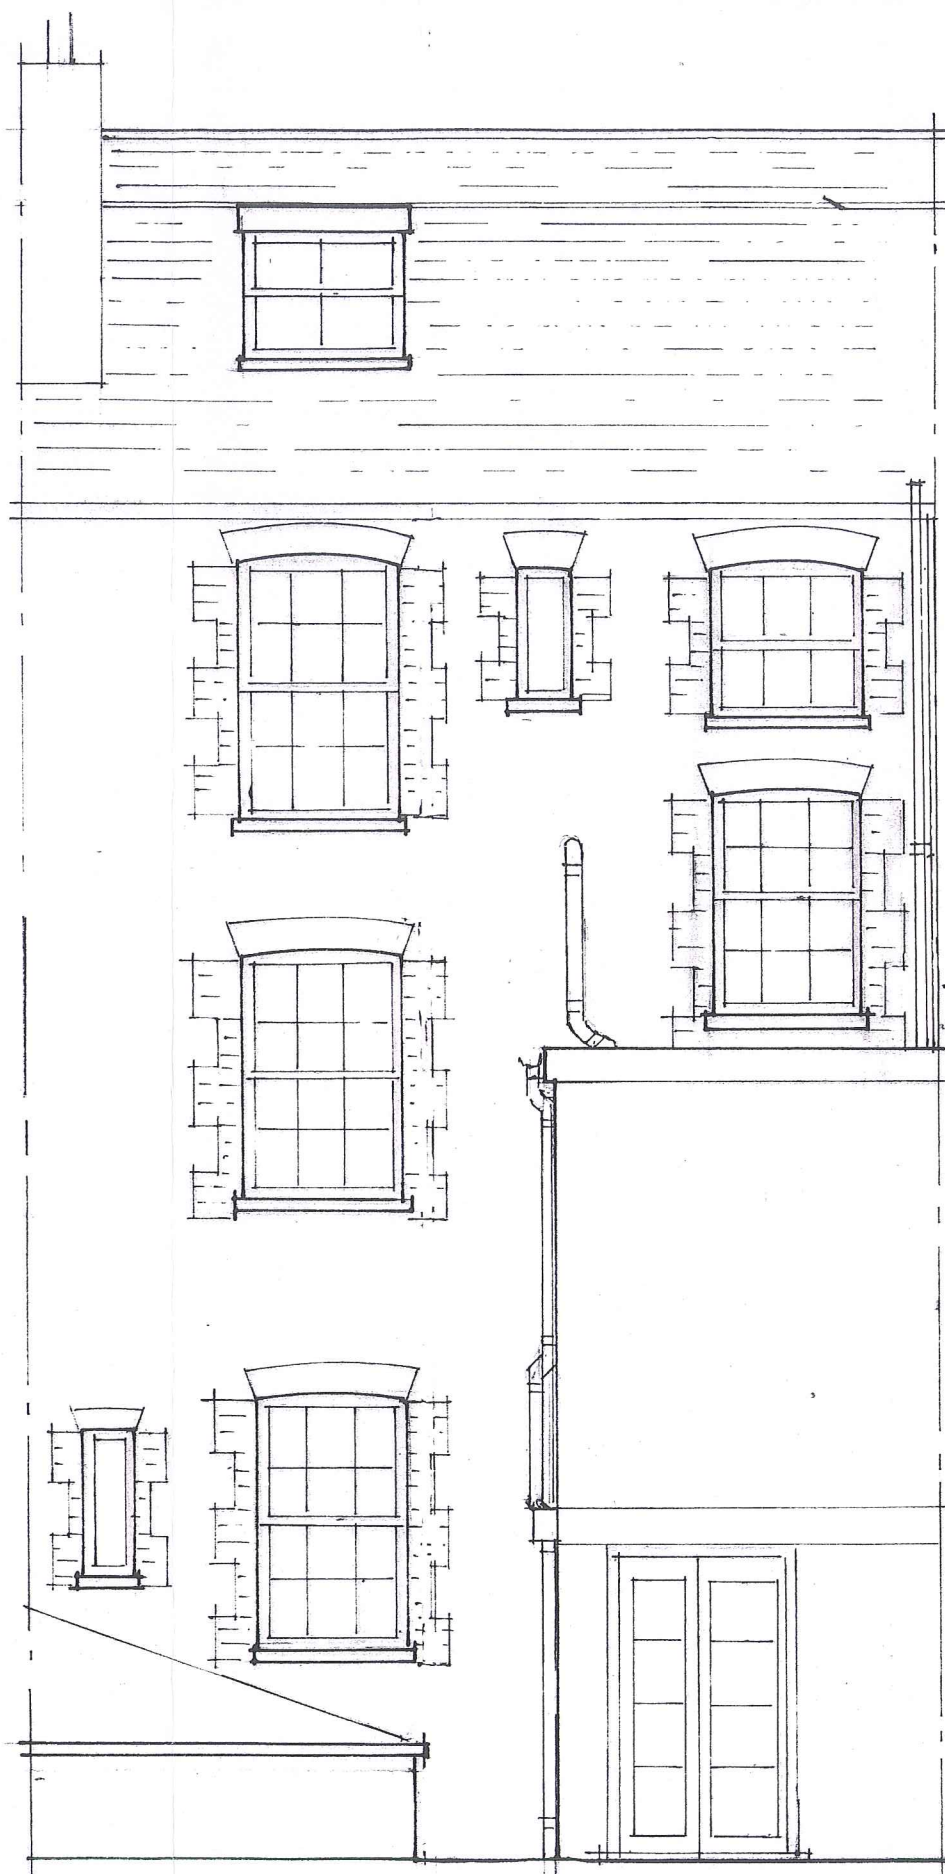

REAR ELEVATION

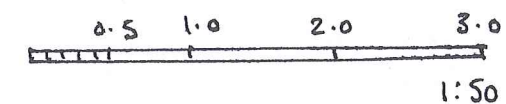

REVISIONS

All dimensions and particulars are to be checked on site before work commences and any discrepancy to be reported to Hughes Jay & Panter Ltd.



Operating throughout the UK from London & West Sussex

e-mail: mail@hjpssurveyors.com website: www.hjpssurveyors.com

Project
14 SOUTH TERRACE
LITTLEHAMPTON
BN17 5NZ

Drawing
EXISTING ELEVATIONS

Job Number
R10.001

Drawn MG

Date AUG 17

Client
L GIBBONS