
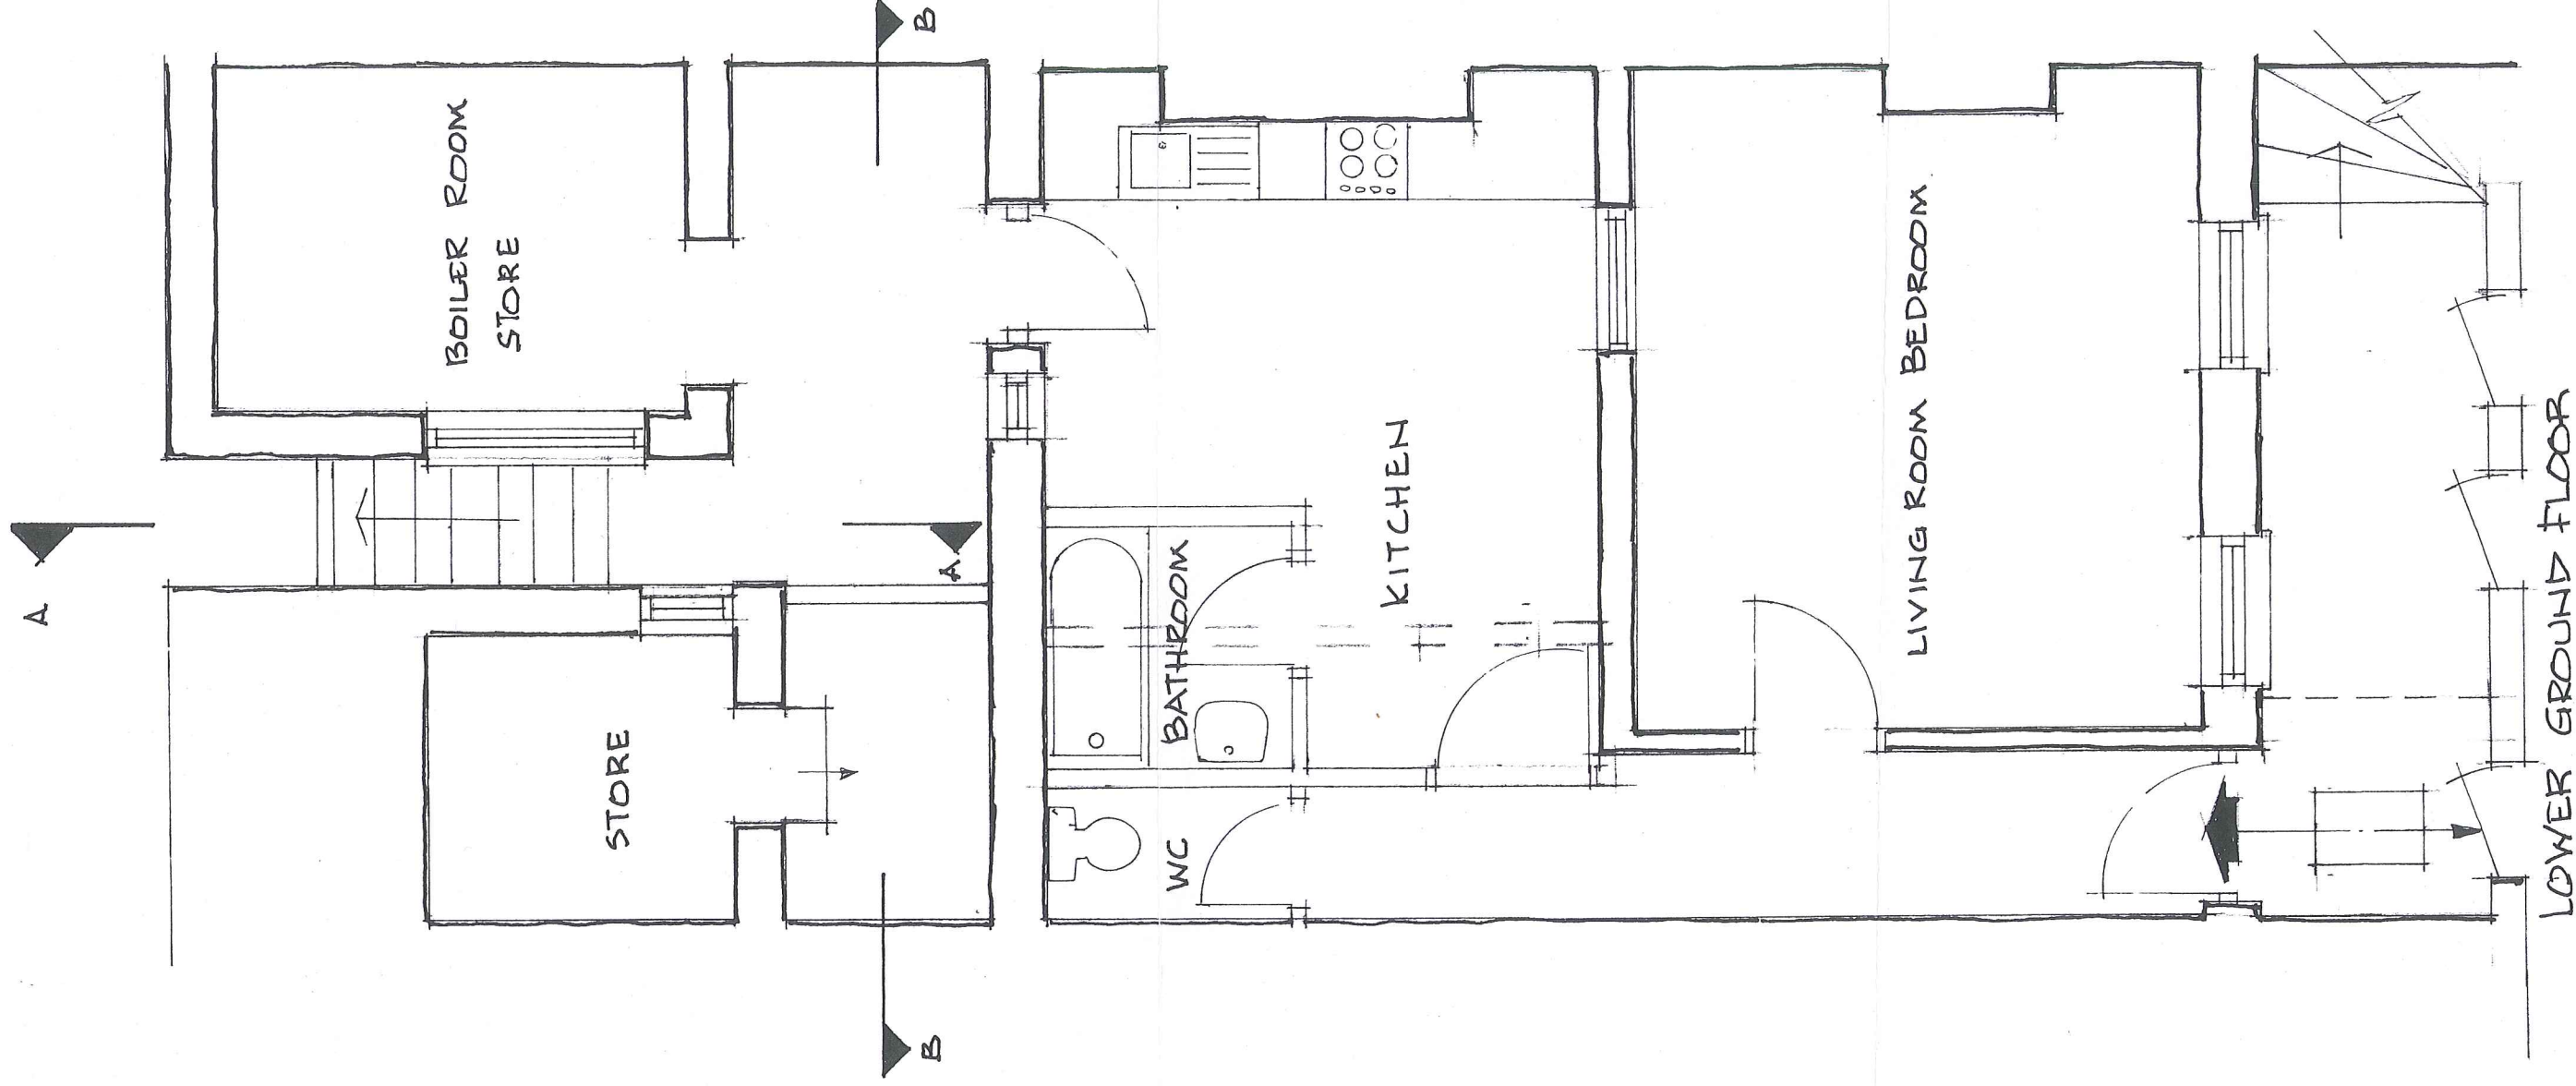


REVISIONS

All dimensions and particulars are to be checked on site before work commences and any discrepancy to be reported to Hughes Jay & Panter Ltd.

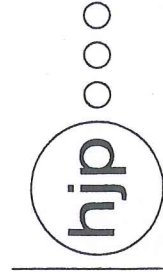

Grove House
64 Sutton Grove
Sutton, Surrey, SM1 4LP

Tel: 020 8661 2228
Fax: 020 8661 7551
mail@hjsurveyors.com
www.hjsurveyors.com

Operating throughout the UK
from London & West Sussex

hughes jay & panter ltd
chartered surveyors & property consultants

e-mail: mail@hjsurveyors.com website: www.hjsurveyors.com

Project
**14 SOUTH TERRACE
LITTLEHAMPTON
BN 17 5NZ**

Drawing
EXISTING LGF

Job Number
R10.003

Drawing Number : Revision

Drawn **MG** Computer Reference

Date **AUG 17** Scale **1:50**

Client
L GIBBONS