
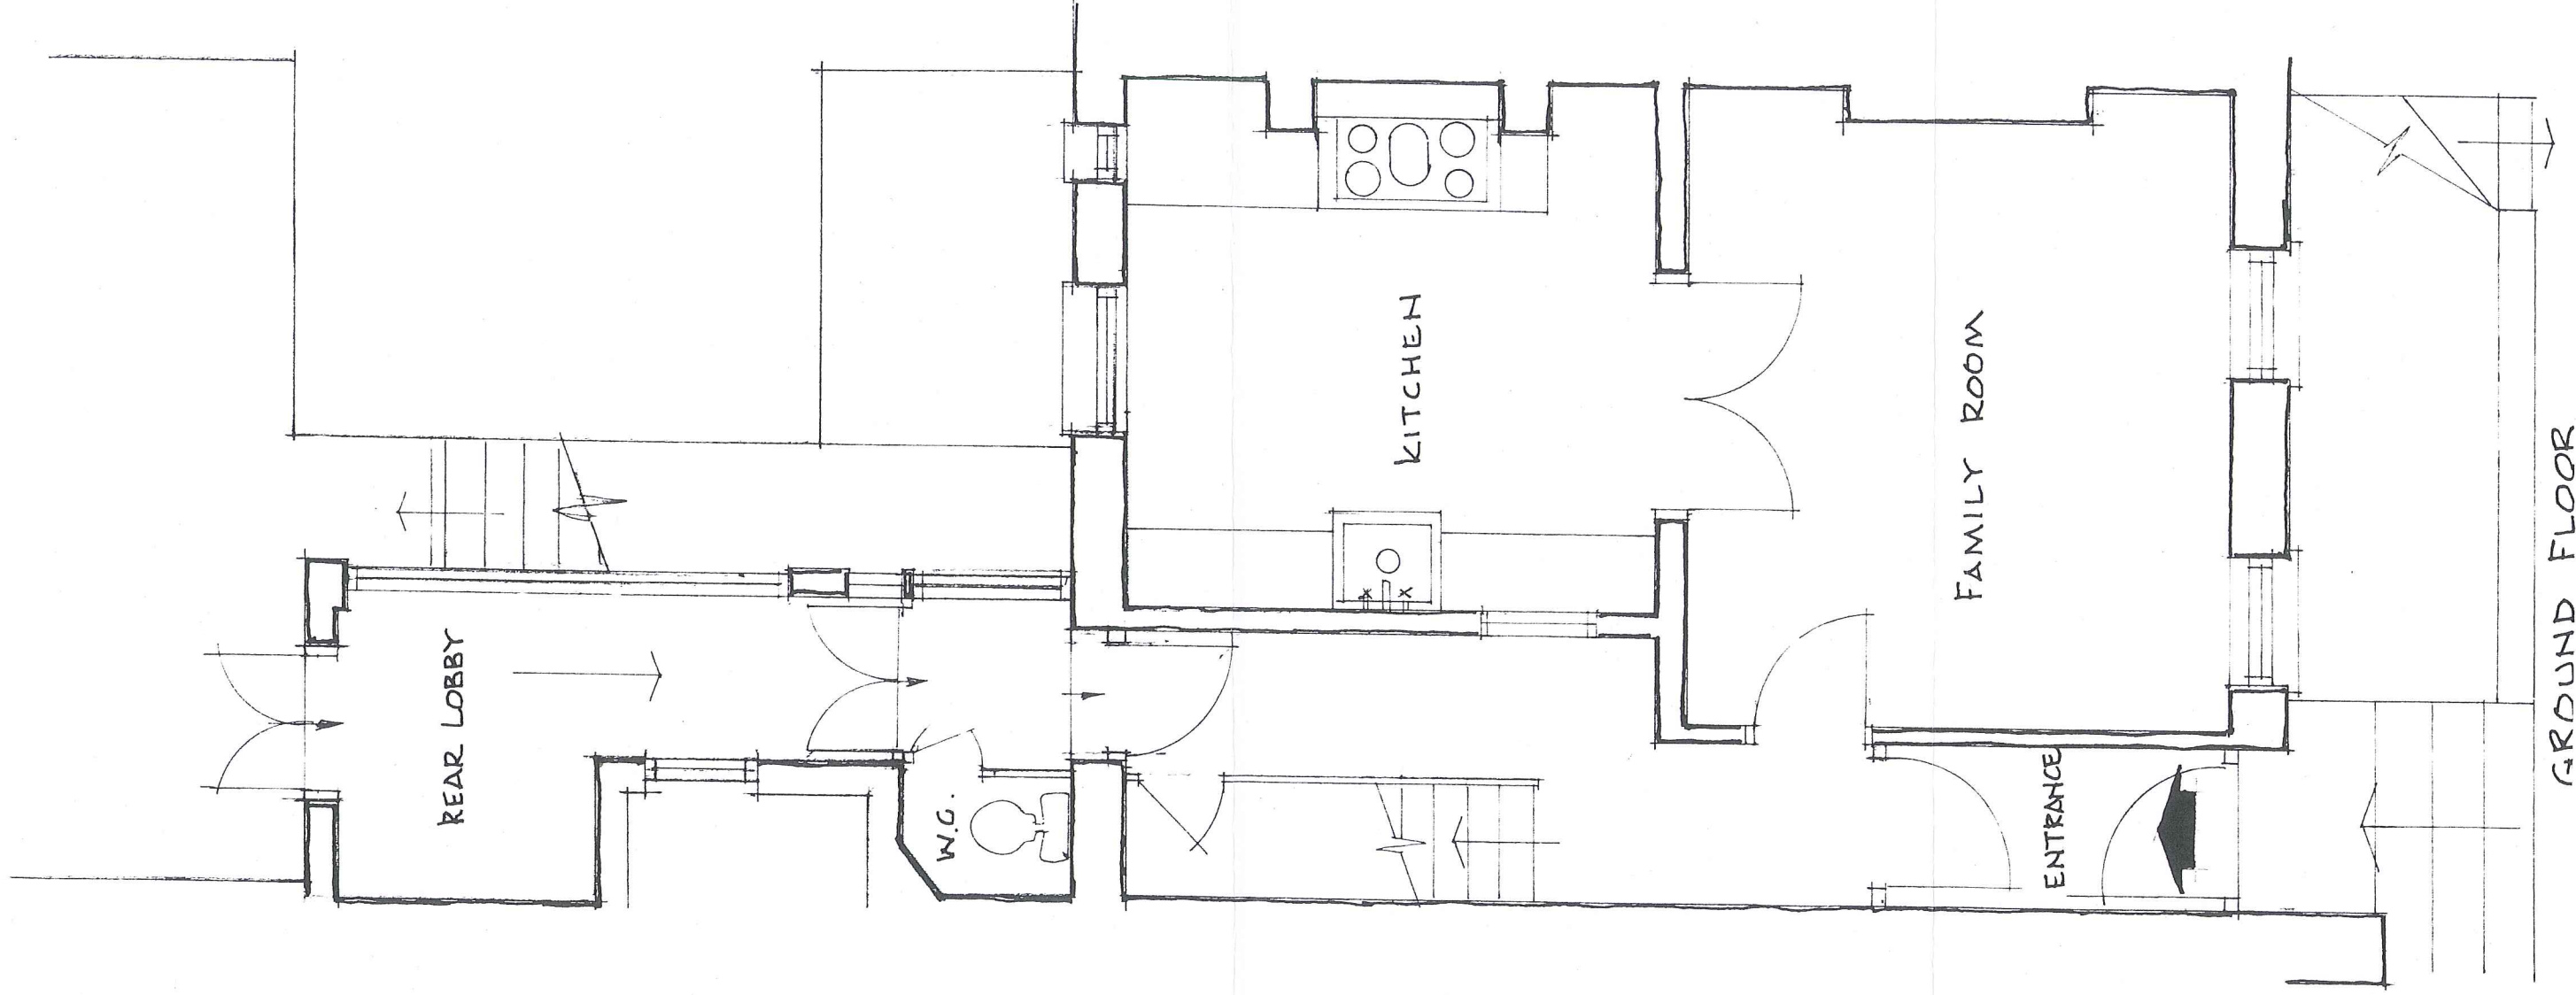


REVISIONS

All dimensions and particulars are to be checked on site before work commences and any discrepancy to be reported to Hughes Jay & Panter Ltd.

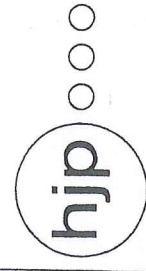

Gravo House
64 Sutton Grove
Sutton, Surrey, SM1 4PL
Tel: 020 8851 2298
Fax: 020 8851 2299
mail@hjsurveyors.com
www.hjsurveyors.com

Hughes Jay & Panter Ltd
Chartered Surveyors & Property Consultants

Operating throughout the UK
from London & West Sussex

e-mail: mail@hjsurveyors.com website: www.hjsurveyors.com

Project
14 SOUTH TERRACE
LITTLEHAMPTON
BN17 5NZ

Drawing
EXISTING
GROUND FLOOR

Job Number
R10-004

Drawing Number : Revision

Drawn MG

Computer Reference

Date AUG 17

Scale 1:50

Client
L GIBBONS