


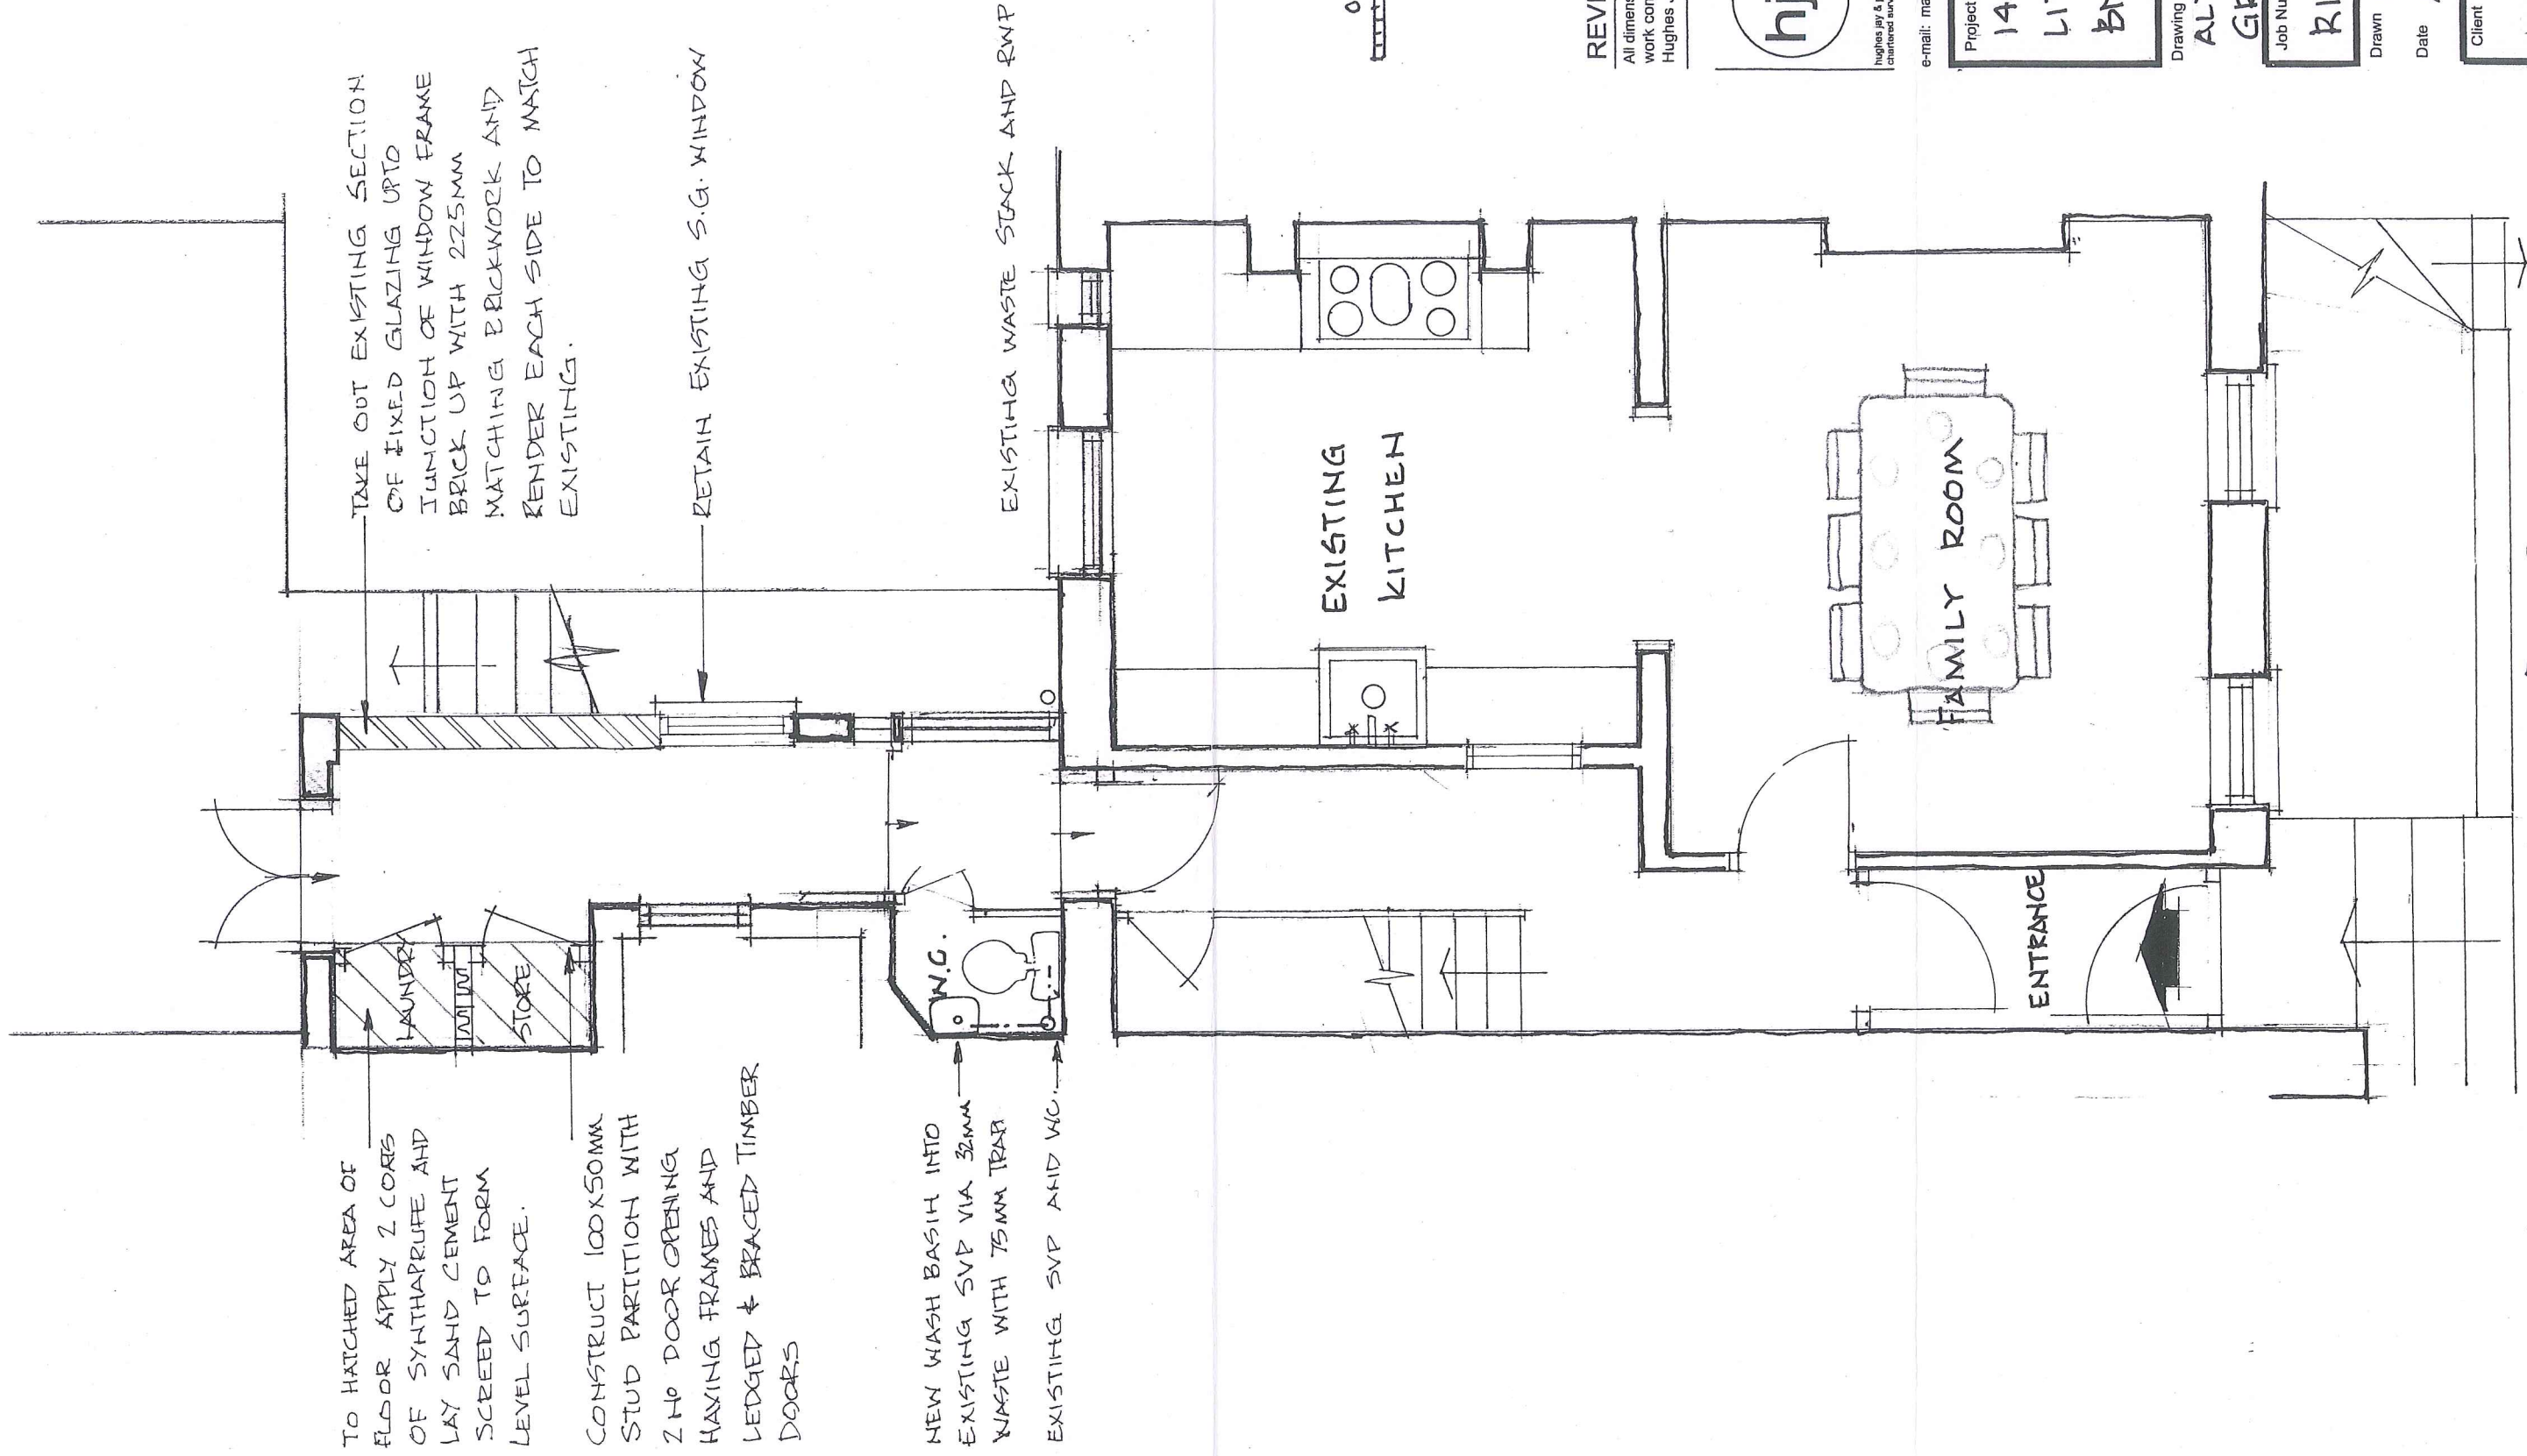

REVISIONS

All dimensions and particulars are to be checked on site before work commences and any discrepancy to be reported to Hughes Jay & Panter Ltd.

hjp 
 Grove House
 64 Sutton Grove
 Sutton, Surrey, SM1 4LP
 Tel: 020 8661 2228
 Fax: 020 8661 7551
 mail@hjsurveyors.com
 www.hjsurveyors.com

Operating throughout the UK
 from London & West Sussex
 chartered surveyors & property consultants

e-mail: mail@hjsurveyors.com website: www.hjsurveyors.com

Project
**14 SOUTH TERRACE
 LITTLEHAMPTON
 BN17 5NZ**

Drawing
**ALTERATIONS TO
 GROUND FLOOR**

Job Number
R10.008
 Drawing Number : Revision :
 :

Drawn **MG**
 Date **AUG 17**
 Computer Reference
 Scale **1:50**

Client
L GIBBONS

GROUND FLOOR