




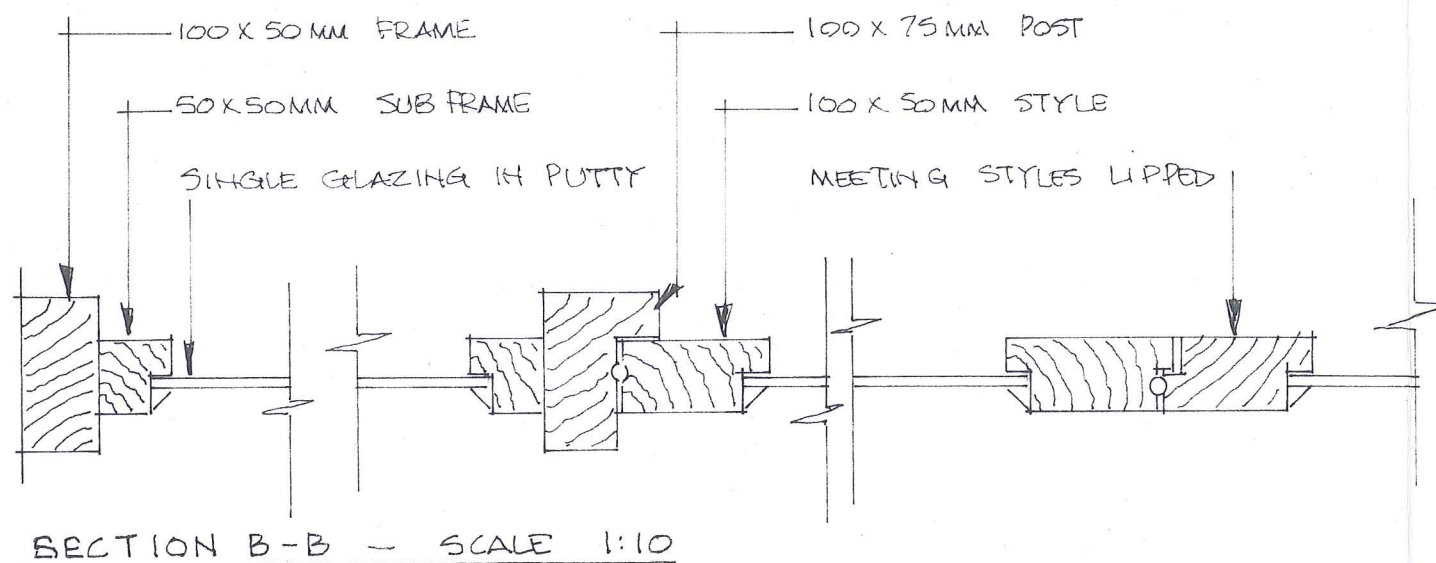


SECTION B-B - SCALE 1:10

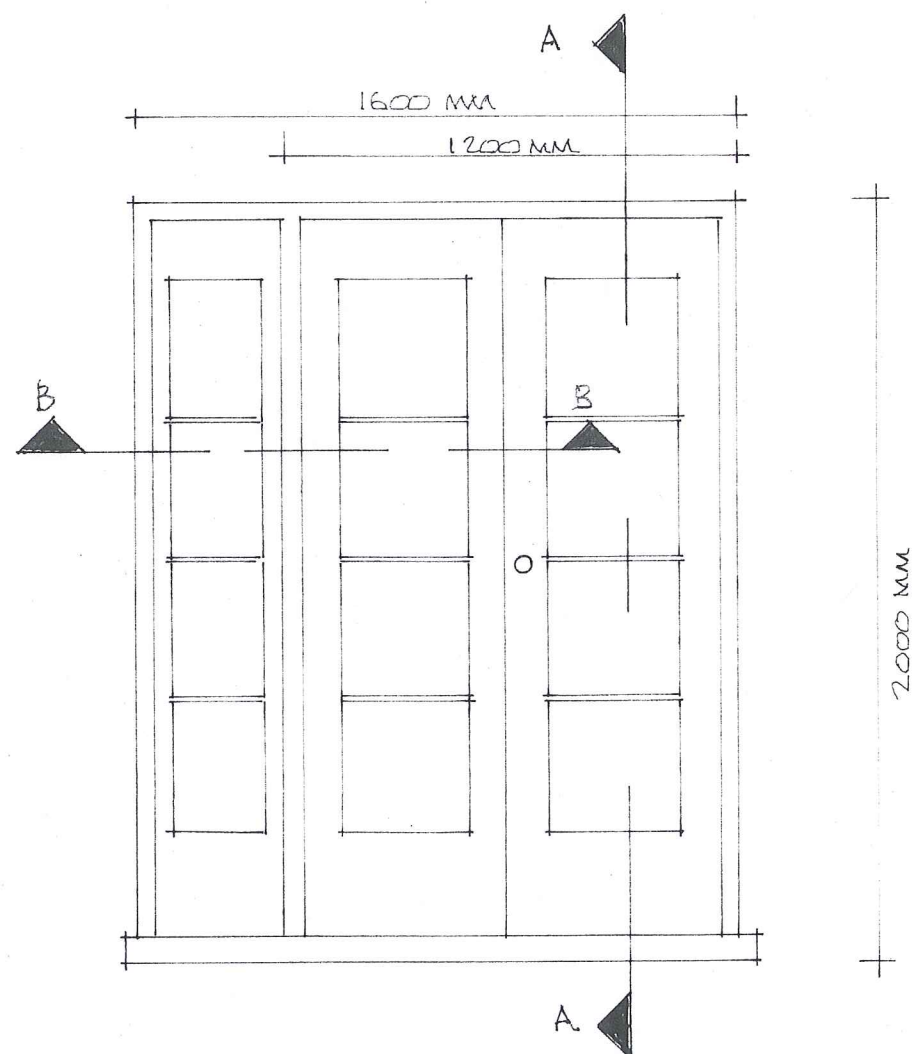


S ELEVATION SCALE 1:20

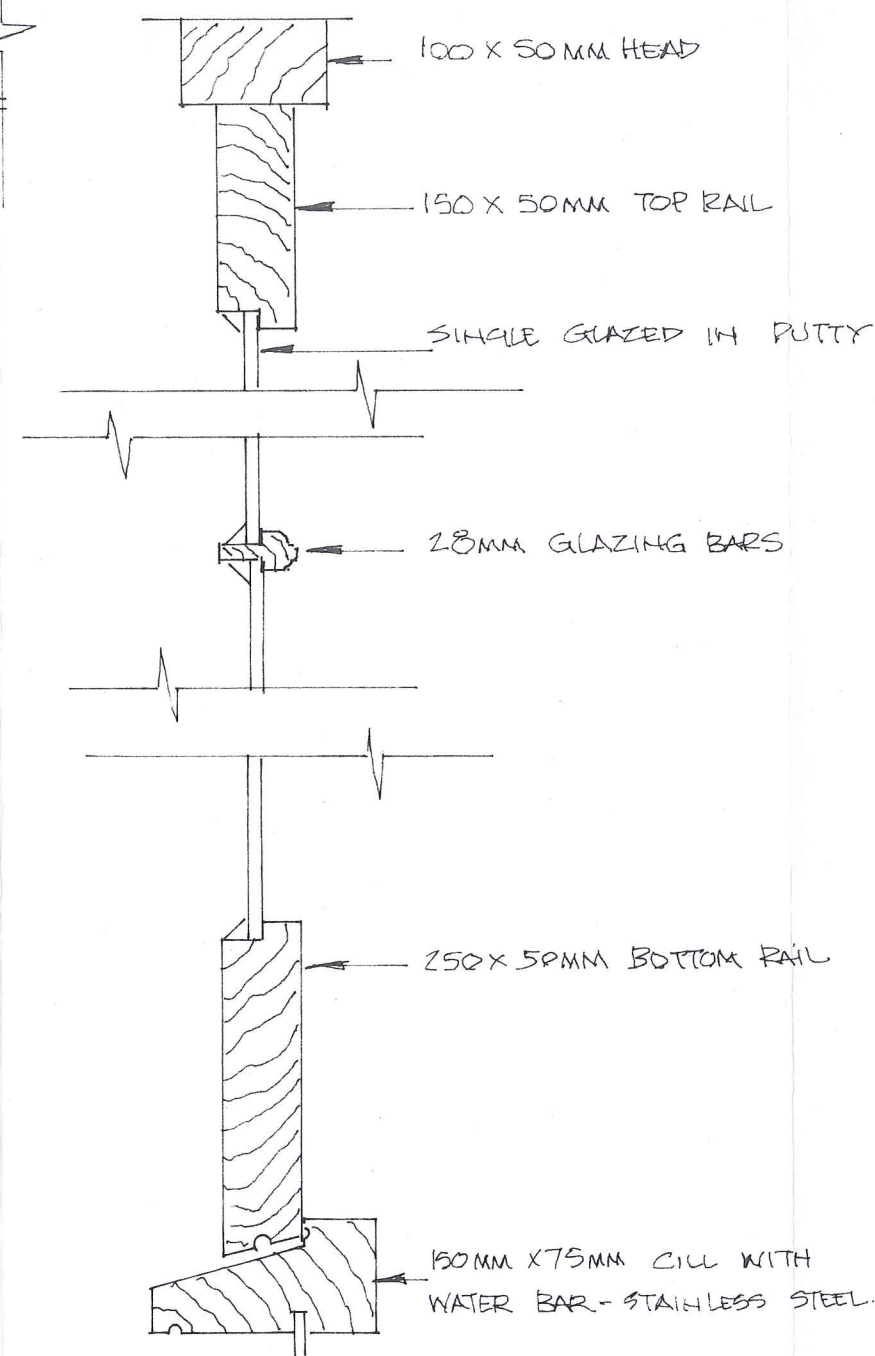

SECTION A-A SCALE 1:10

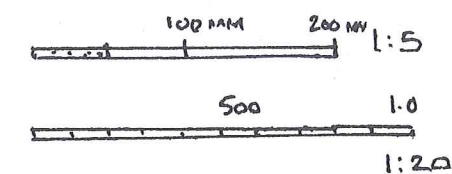

All dimensions and particulars are to be checked on site before work commences and any discrepancy to be reported to Hughes Jay & Panter Ltd.

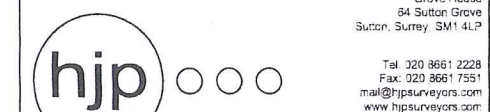

Operating throughout the UK from London & West Sussex

e-mail: mail@hjpssurveyors.com website: www.hjpssurveyors.com

Project
14 SOUTH TERRACE
LITTLEHAMPTON
BN17 5NZ

Drawing
JOINERY SECTIONS

Job Number R10.013 Drawing Number : Revision :

Drawn MG Computer Reference

Date NOV 17 1:20 & 1:5 Scale

Client
L. GIBBONS