




BLOCK PLAN SCALE 1:200

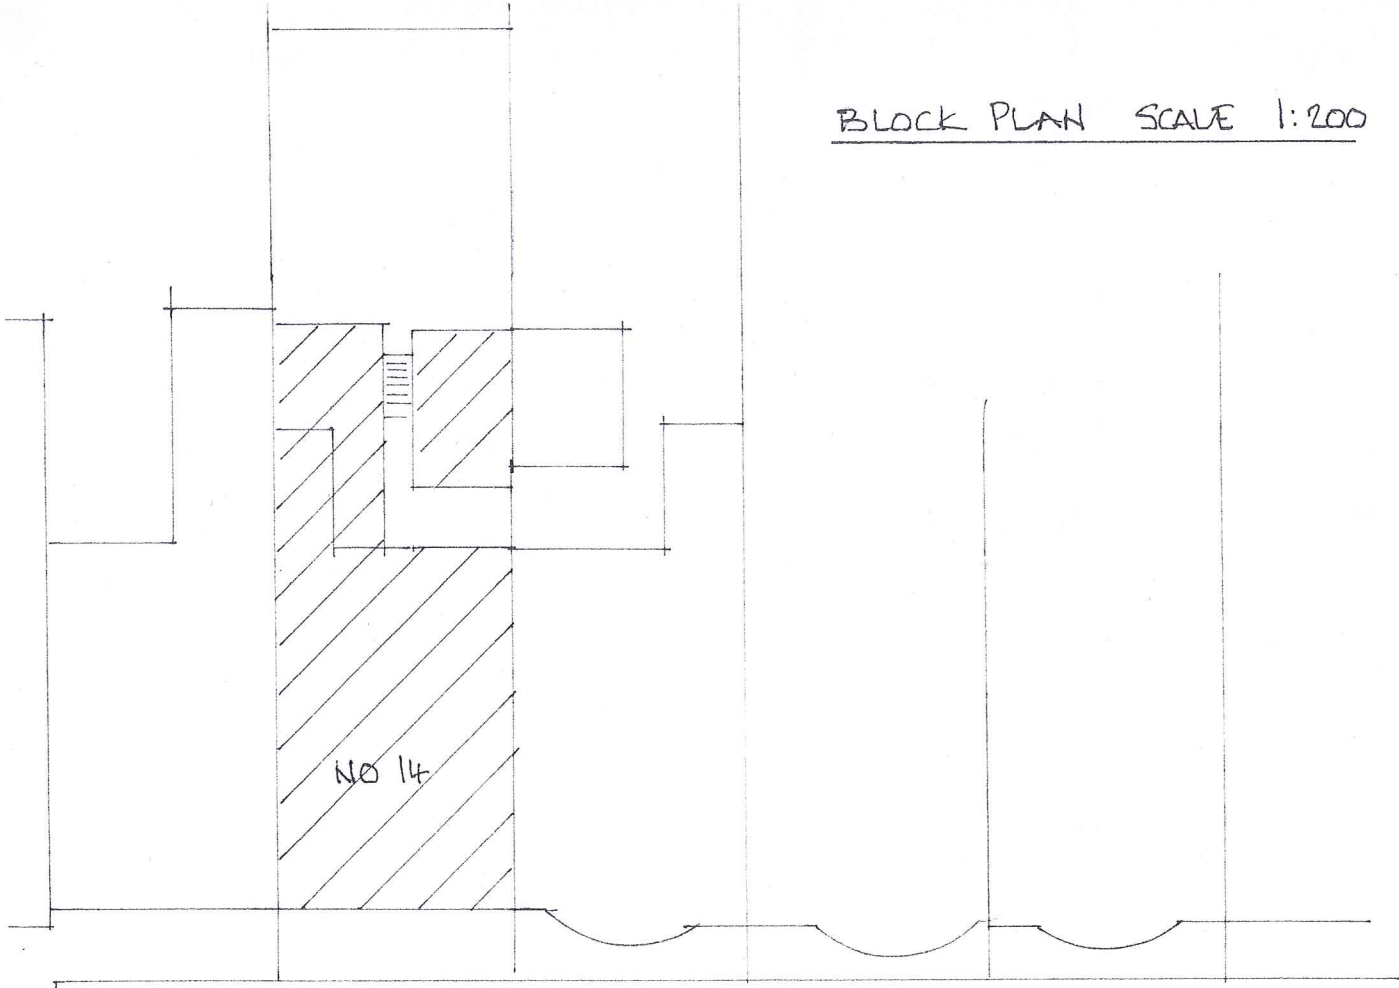

SOUTH TERRACE

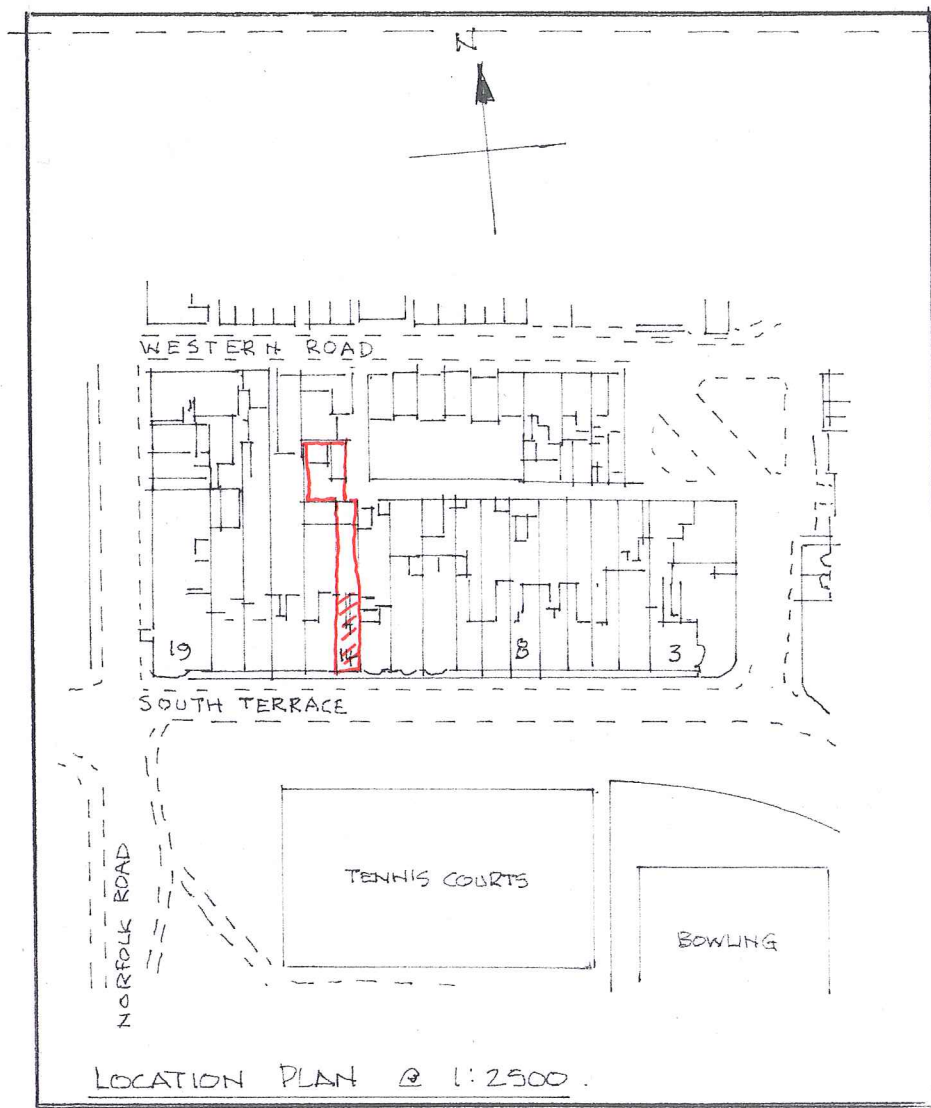

All dimensions and particulars are to be checked on site before work commences and any discrepancy to be reported to Hughes Jay & Panter Ltd.

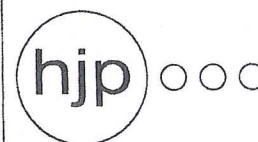

hughes jay & panter ltd
chartered surveyors & property consultants

Grove House
84 Sutton Grove
Sutton, Surrey, SM1 4LP

Tel: 020 8661 2225
Fax: 020 8661 7551
mail@hjsurveyors.com
www.hjsurveyors.com

Operating throughout the UK
from London & West Sussex

e-mail: mail@hjsurveyors.com website: www.hjsurveyors.com

Project

14 SOUTH TERRACE
LITTLEHAMPTON
BN17 5NZ

Drawing

LOCATION AND PLOT
PLAN

Job Number

Drawing Number : Revision

R10.014

Drawn MG

Computer Reference
1:200 AND

Date DEC 17

1:2500 Scale

Client

L. GIBBONS