



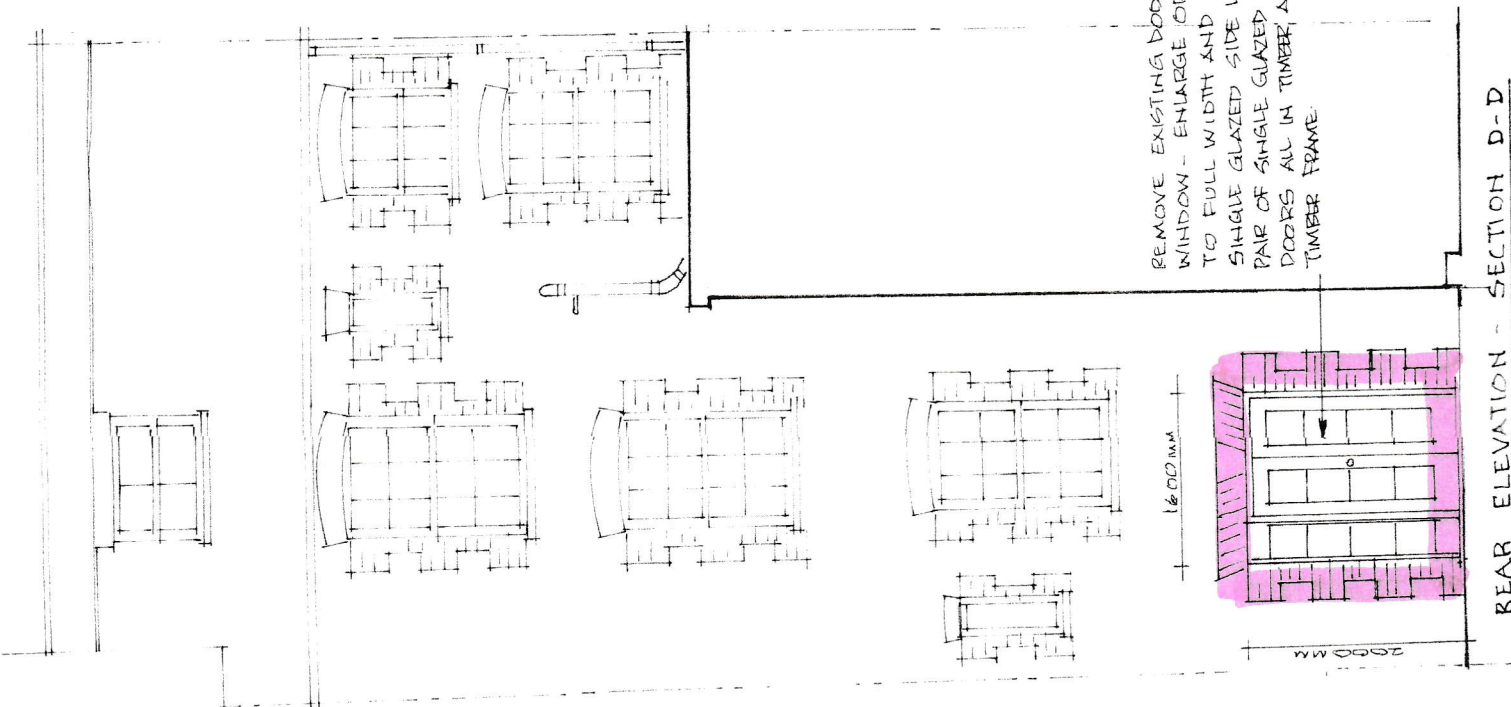

REAR ELEVATION - SECTION D-D

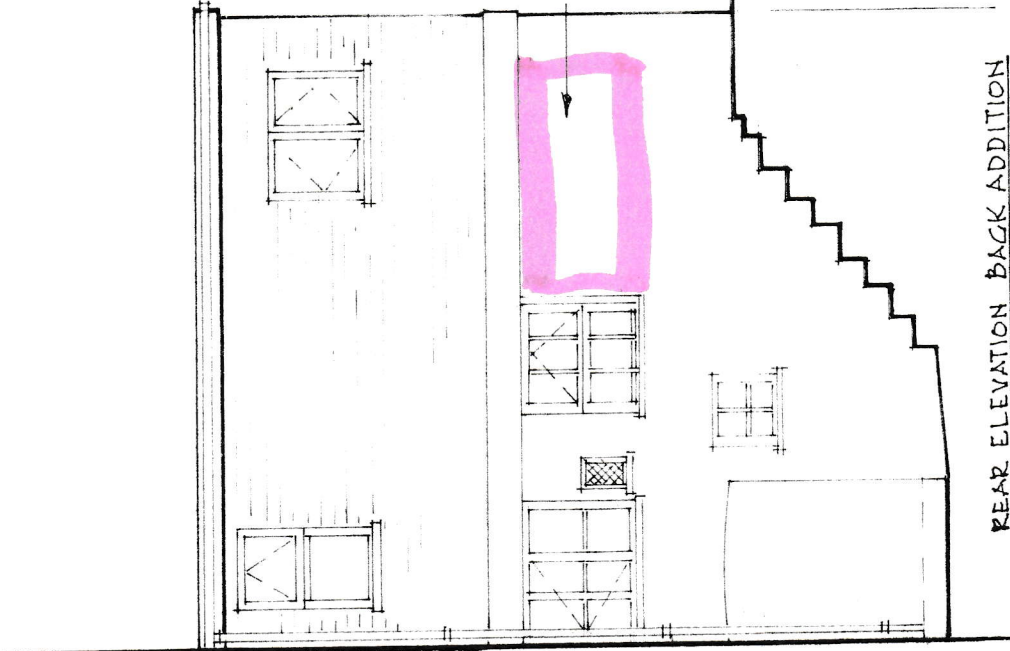

REAR ELEVATION BACK ADDITION
SECTION C-C

REVISIONS

All dimensions and particulars are to be checked on site before work commences and any discrepancy to be reported to Hughes Jar & Panger Ltd



REMOVE GLAZING AND BRICK LIP OPENING - RENDER AND DECORATE TO MATCH EXISTING WALL.

Project
**14 SOUTH TERRACE
LITTLEHAMPTON
BN17 5NZ**

Drawn
**PROPOSED
REAR ELEVATIONS**

Job Number
R10-012

Client
L. GIBBONS

Date
NOV 17

Scale
1:50

Computer Reference