

TO HATCHED AREA OF FLOOR APPLY 2 COBS OF SYNTHAPRUE AND LAY SAND CEMENT SCREED TO FORM LEVEL SURFACE.

CONSTRUCT 100x50MM STUD PARTITION WITH 2 NO DOOR OPENING HAVING FRAMES AND LEDGED & BRACED TIMBER DOORS

NEW WASH BASIN INTO EXISTING SVP VIA 32MM WASTE WITH 75MM TRAP
EXISTING SVP AND WC

TAKE OUT EXISTING SECTION OF FIXED GLAZING UP TO JUNCTION OF WINDOW FRAME BRICK UP WITH 225MM MATCHING BRICKWORK AND RENDER EACH SIDE TO MATCH EXISTING.


RETAIN EXISTING S.G. WINDOW

EXISTING WASTE STACK AND RWP

EXISTING SPOTS AND POWER POINT IN KITCHEN

NEW CORNICE TO FAMILY ROOM.

REVISIONS

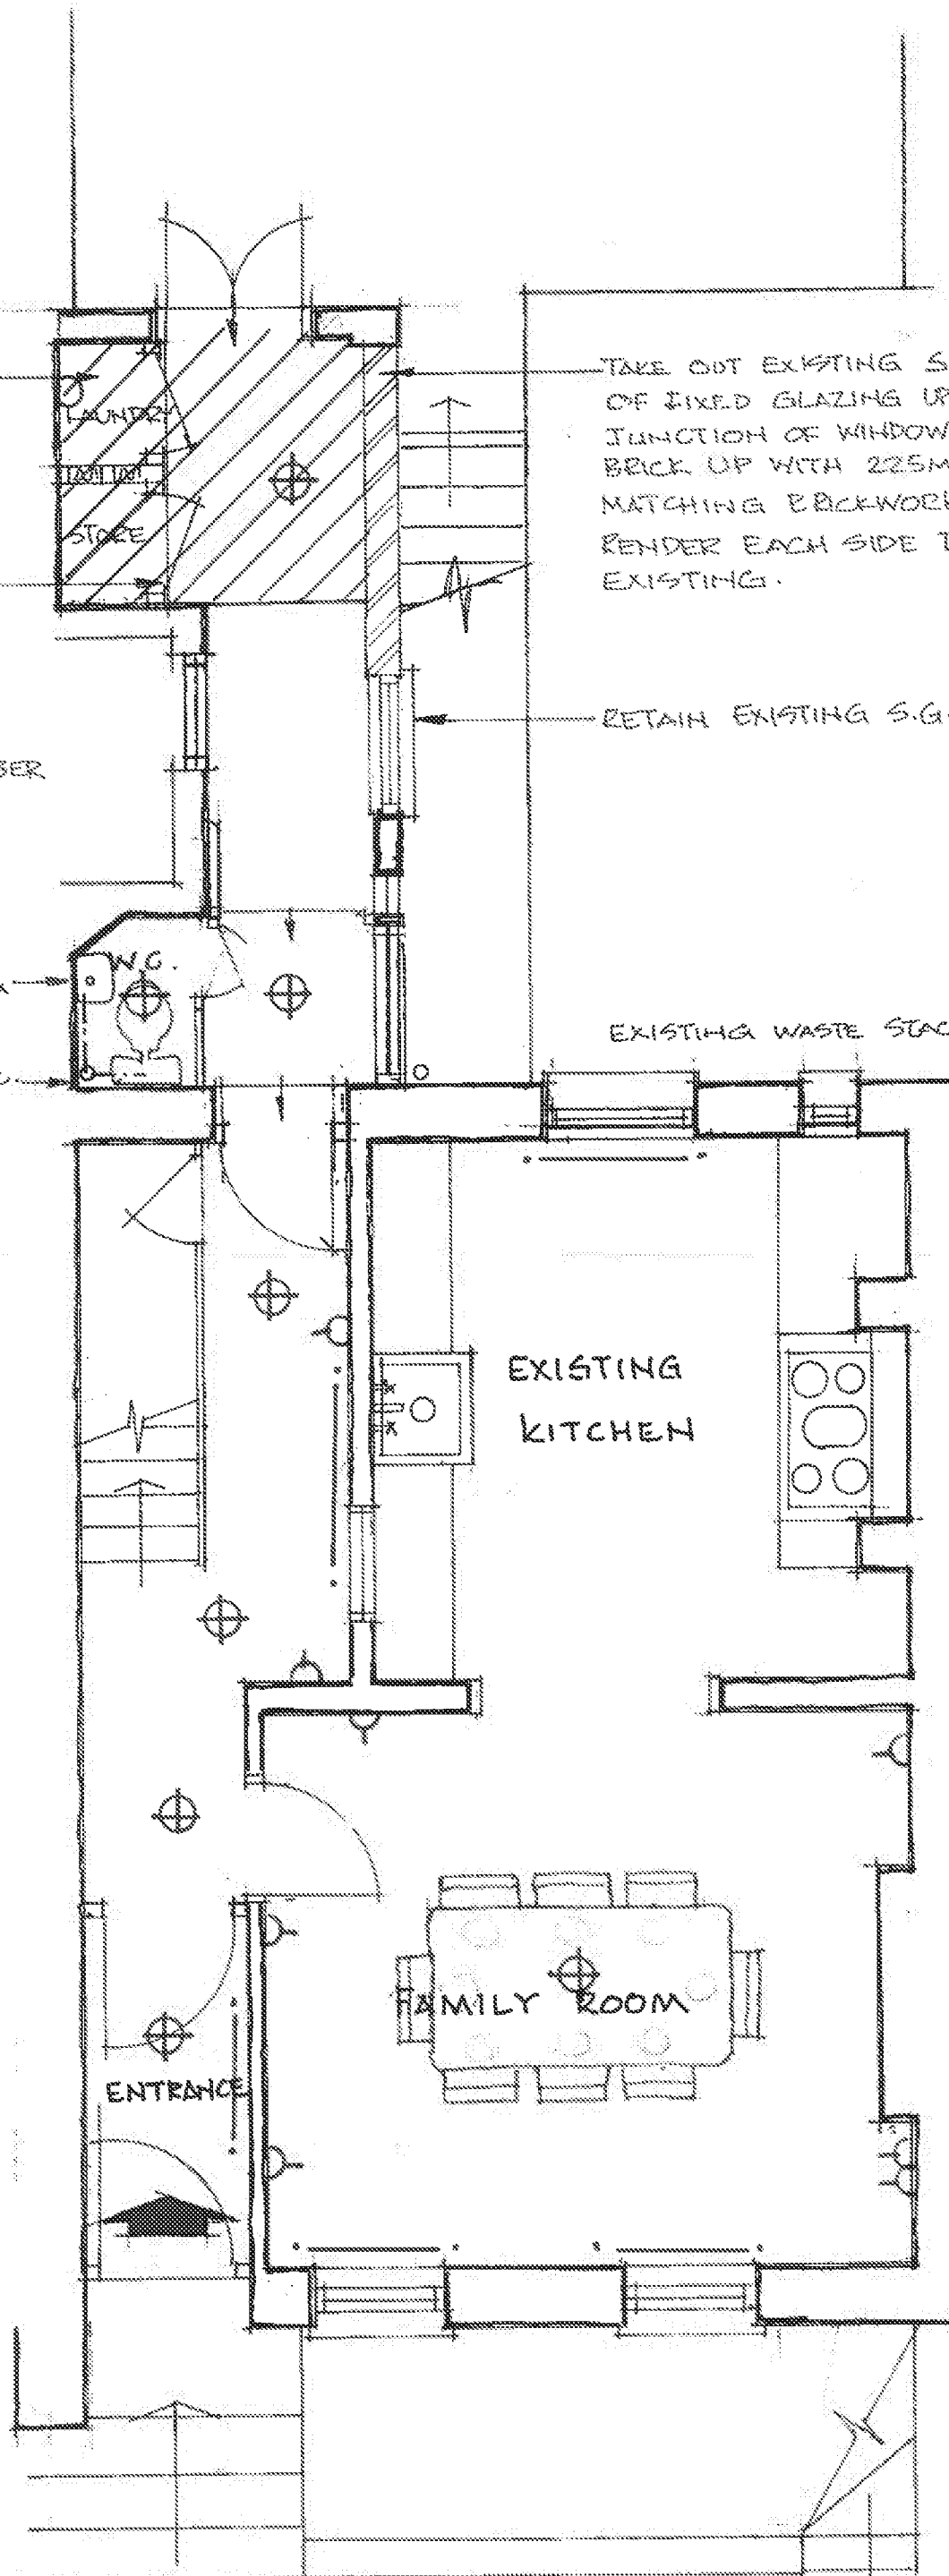

GROUND FLOOR

Project
14 SOUTH TERRACE
LITTLEHAMPTON
BN17 5NZ

Drawing
PROPOSED
GROUND FLOOR

Job Number Drawing Number : Revision
R10.022 :

Drawn MG Computer Reference
Date JAN 18 1:50 Scale

Client
L GIBBONS