



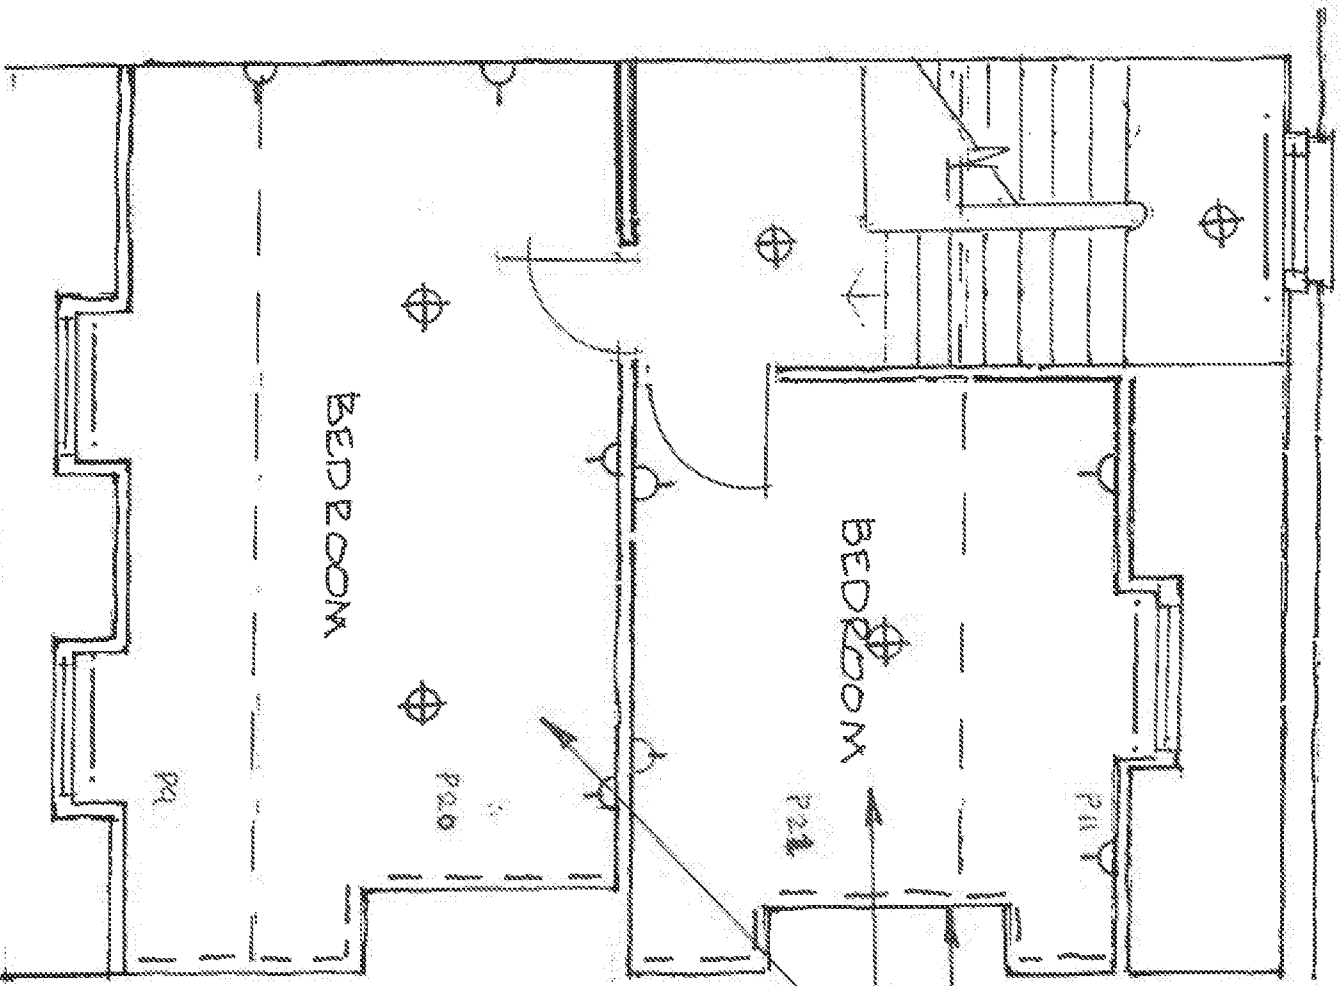

DAMP PLASTER TO CHIMNEY BREAST
 REMOVE WATER DAMAGED HAZARDOUS BOARD AND BATTENED CEILING THROUGHOUT
 REMOVE CEILING WITH 12.5MM PLASTER BOARD ON COUNTER BATTENS AND 30MM MINISULTEK THROUGHOUT.

THIRD FLOOR

REVISIONS

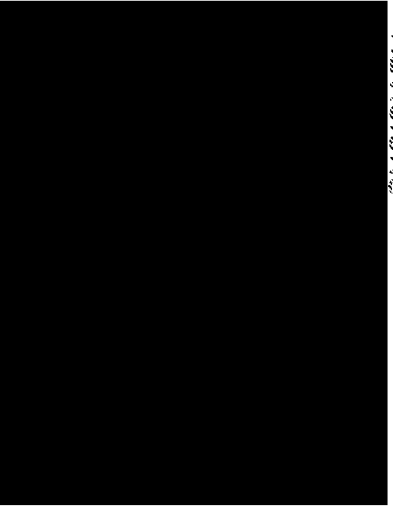

14 SOUTH TERRACE
 LITTLEHAMPTON
 BN17 5NZ

PROPOSED THIRD FLOOR

Drawn: MG
 Date: JAN 18 1:50
 Scale: 1:50

Project: 14 SOUTH TERRACE
 Drawn: MG
 Date: JAN 18 1:50
 Scale: 1:50
 Checked: M+L GIBSON