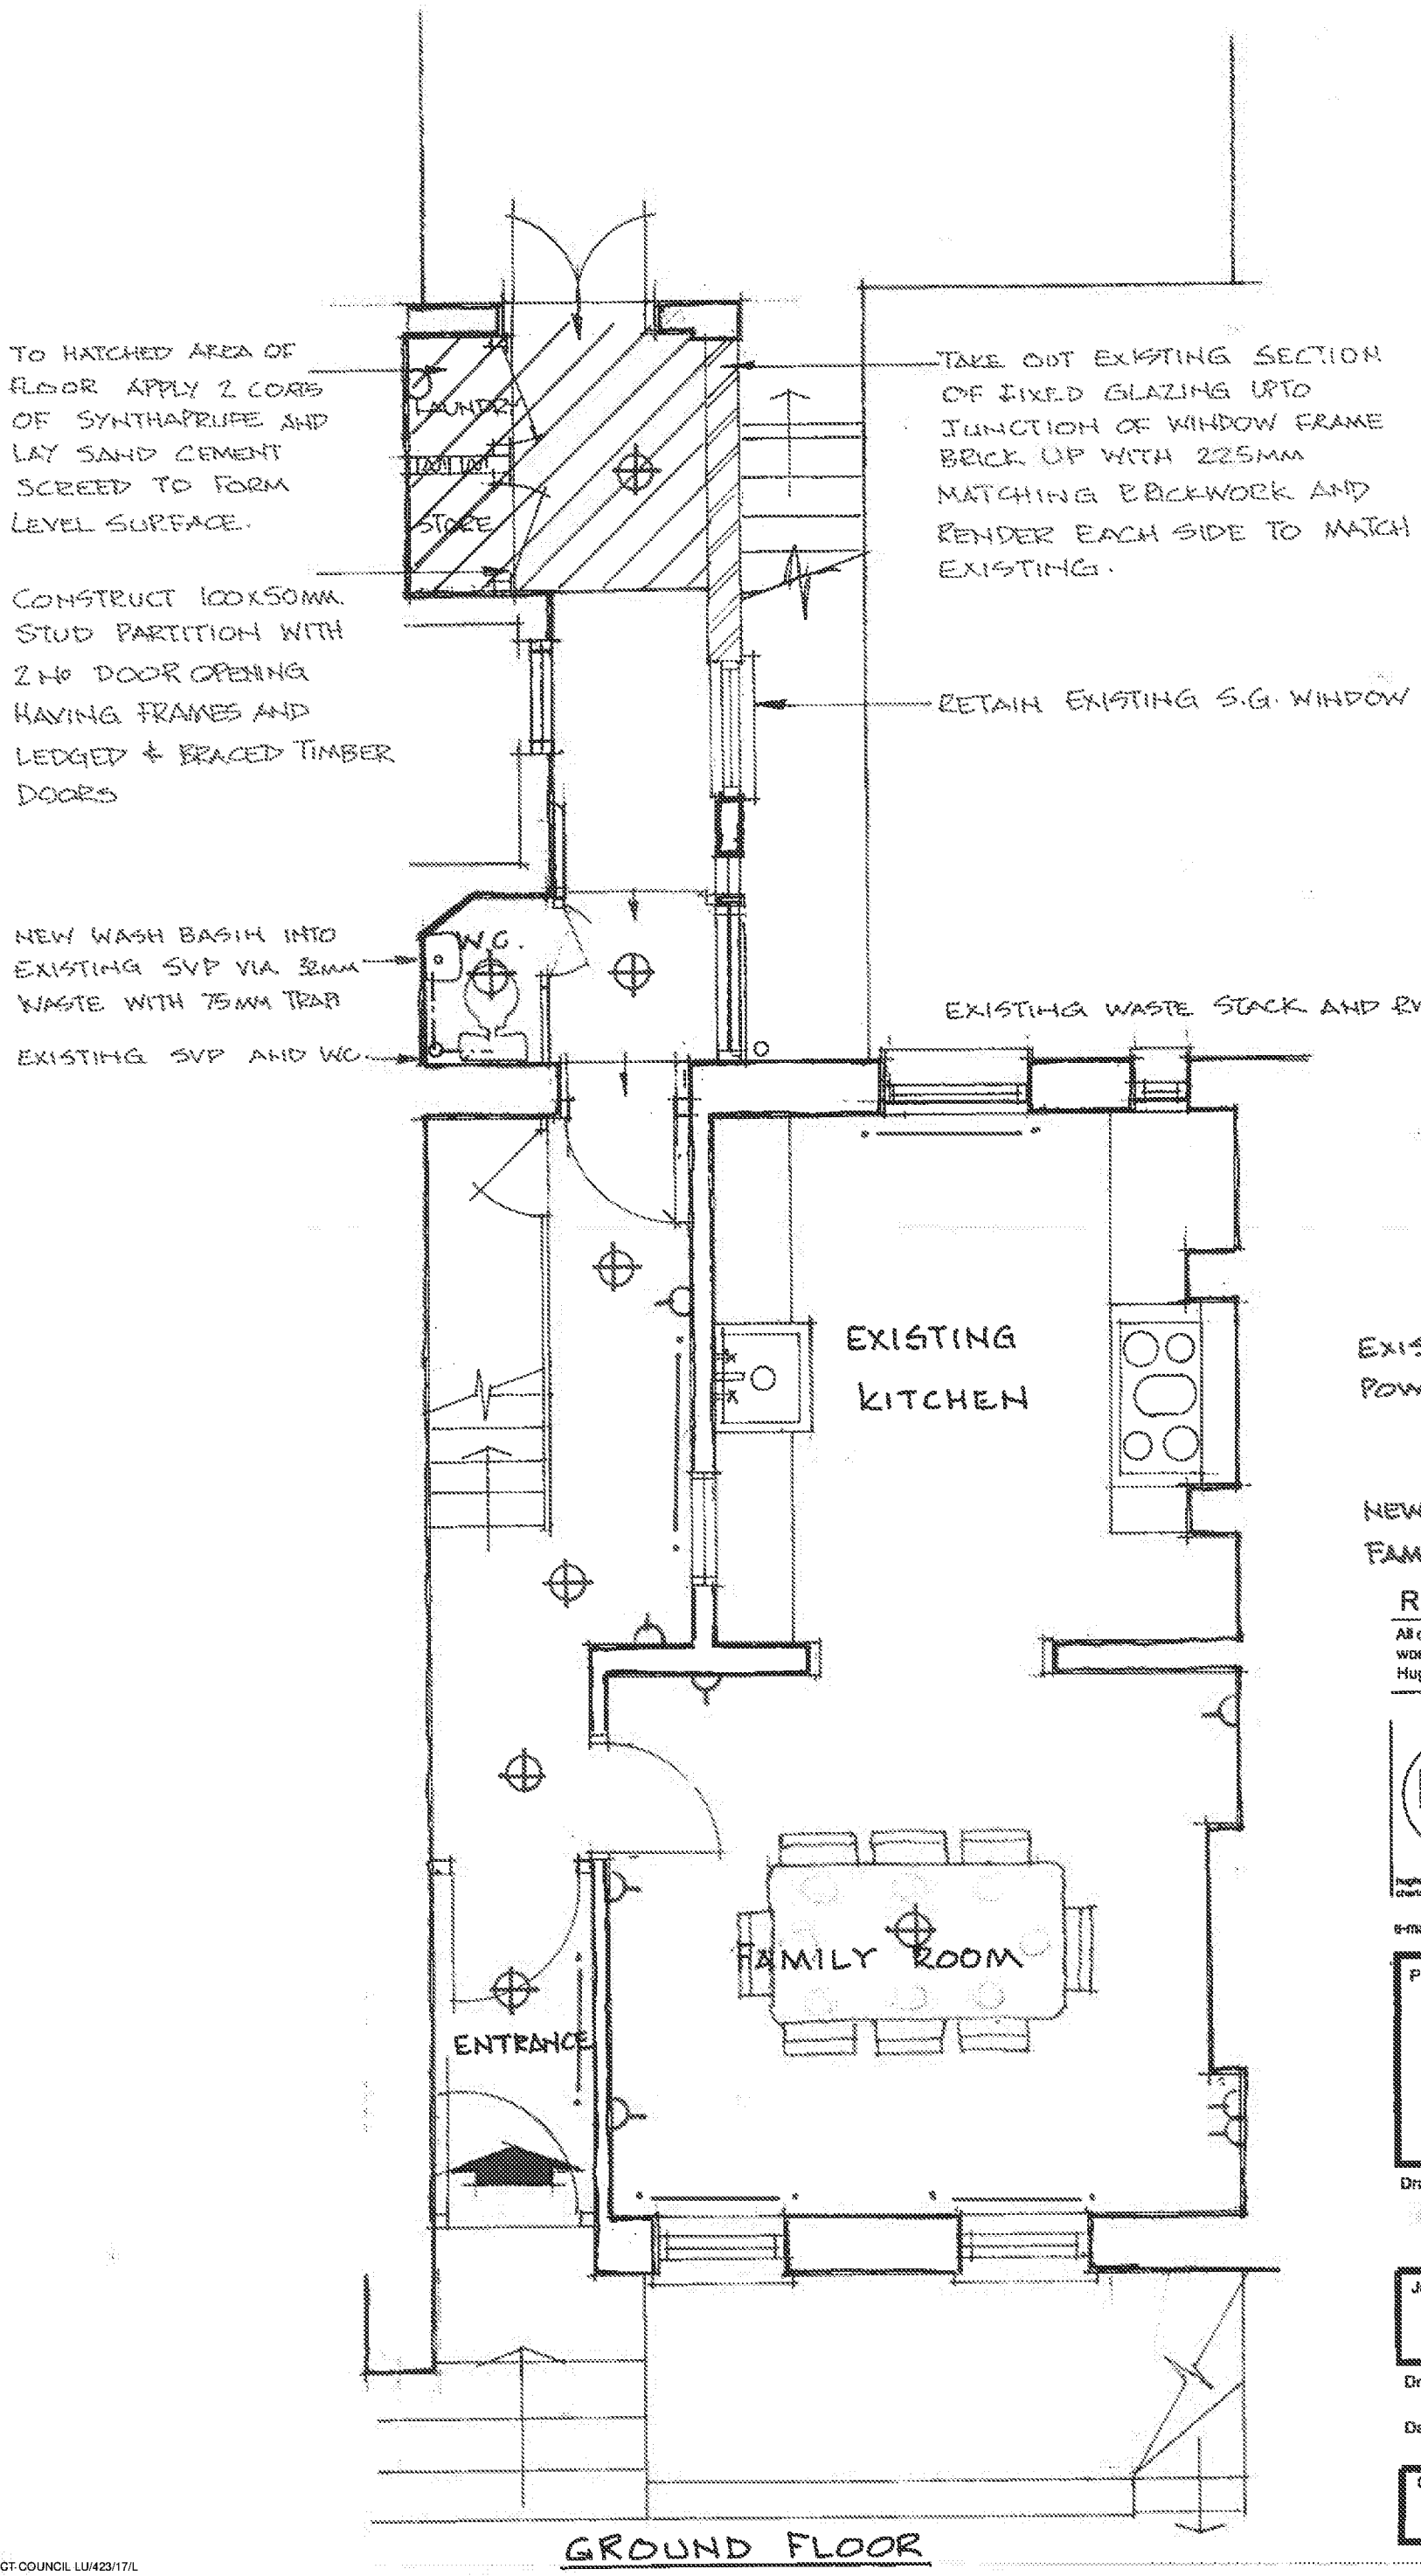

REVISIONS

All dimensions and particulars are to be checked on site before work commences and any discrepancy to be reported to Hughes Jay & Panter Ltd.

hjp

Devon House
64 Sutton Grove
Sutton, Surrey, SM1 4LP

Tel: 0208 8661 2226
Fax: 0208 8661 7581
mail@hjpsurveyors.com
www.hjpsurveyors.com

Operating throughout the UK from London & West Sussex

hughes jay & panter ltd
chartered surveyors & property consultants

e-mail: mail@hjpsurveyors.com website: www.hjpsurveyors.com

Project

14 SOUTH TERRACE
LITTLEHAMPTON
BN17 5NZ

Drawing

PROPOSED GROUND FLOOR

Job Number: R10.022 | Drawing Number : Revision :

Drawn MG | Computer Reference

Date JAN 18 | 1:50 Scale

Client

L GIBBONS

A3

ARUN DISTRICT COUNCIL LU/423/17/L