ARUN DISTRICT COUNCIL LU/423/17/L

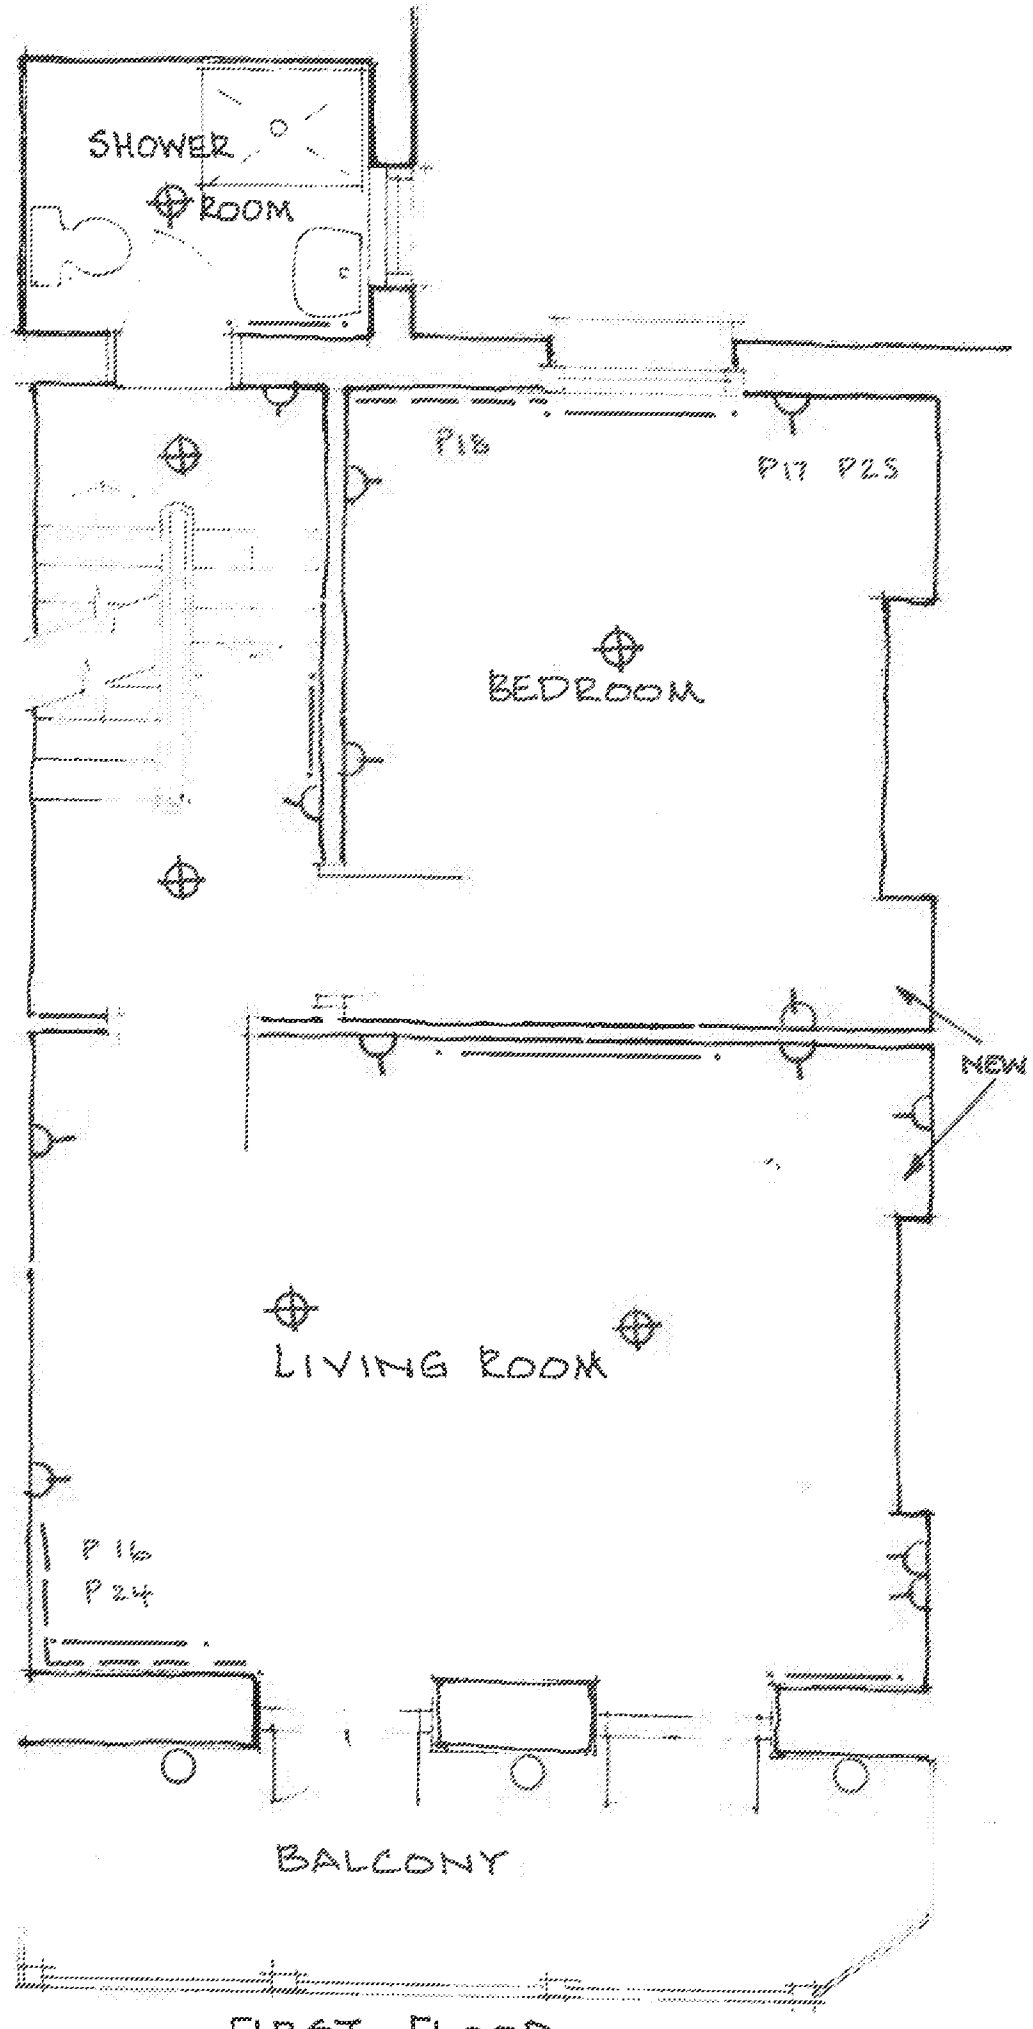

FIRST FLOOR

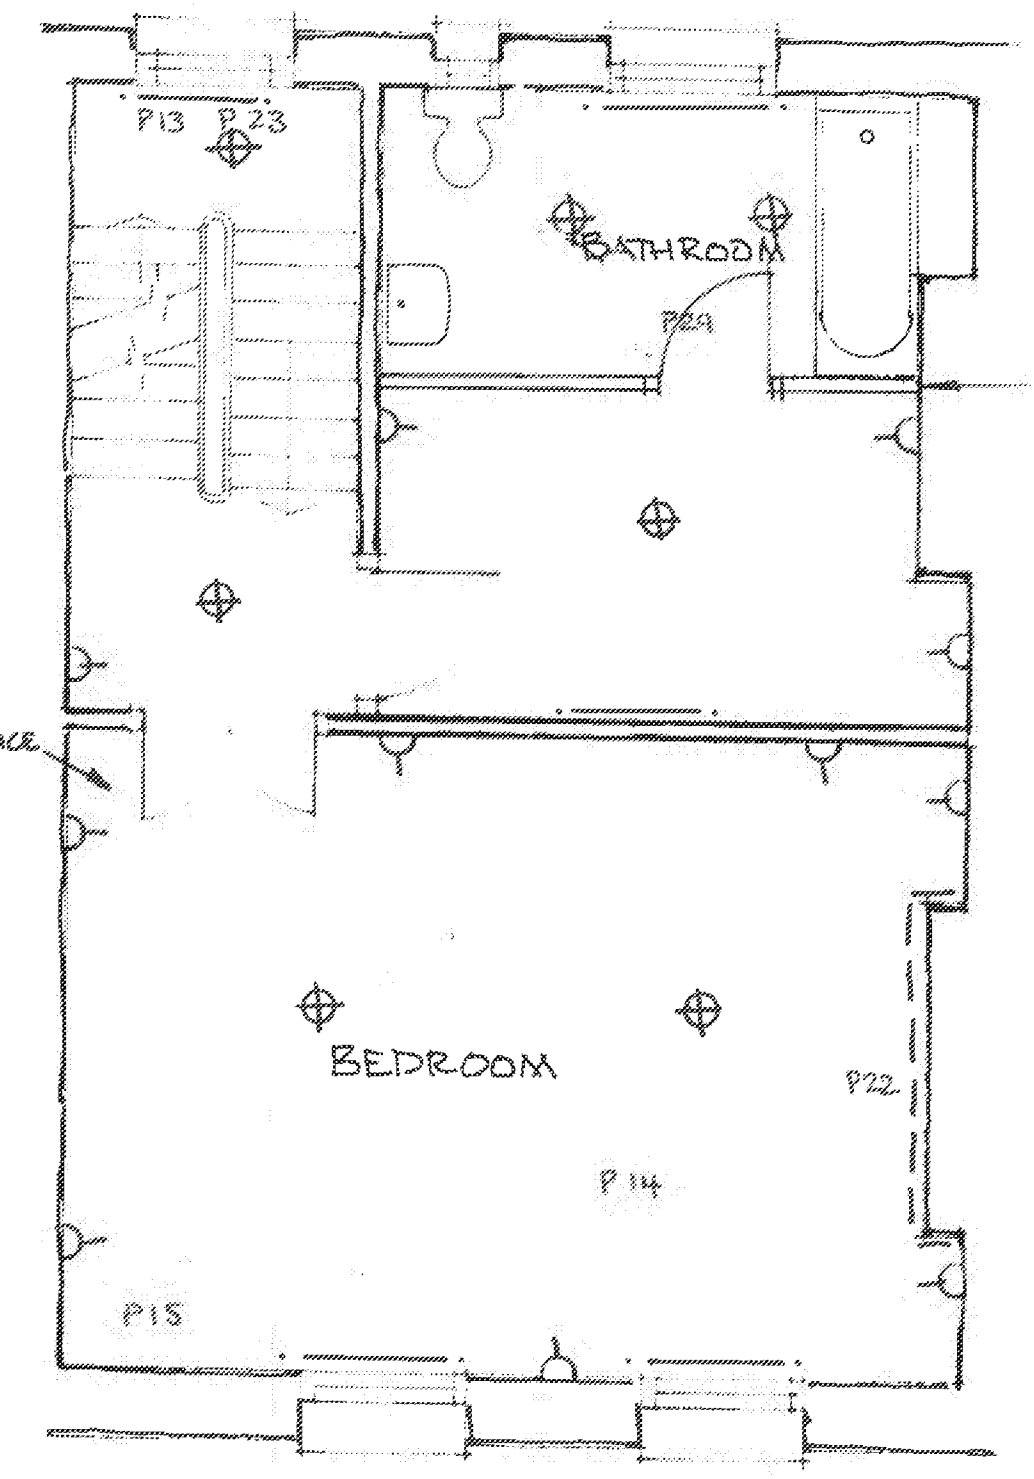

SECOND FLOOR

REVISIONS

[redacted]

Project
14 SOUTH TERRACE
LITTLEHAMPTON
BN 17 5NZ

PROPOSED FIRST & SECOND FLOOR

Job Number	Drawing Number	Revision
R10 · 023	:	

Drawn MG
Computer Reference
Date JAN 18
1:50 Scale

Client
L GIBBONS