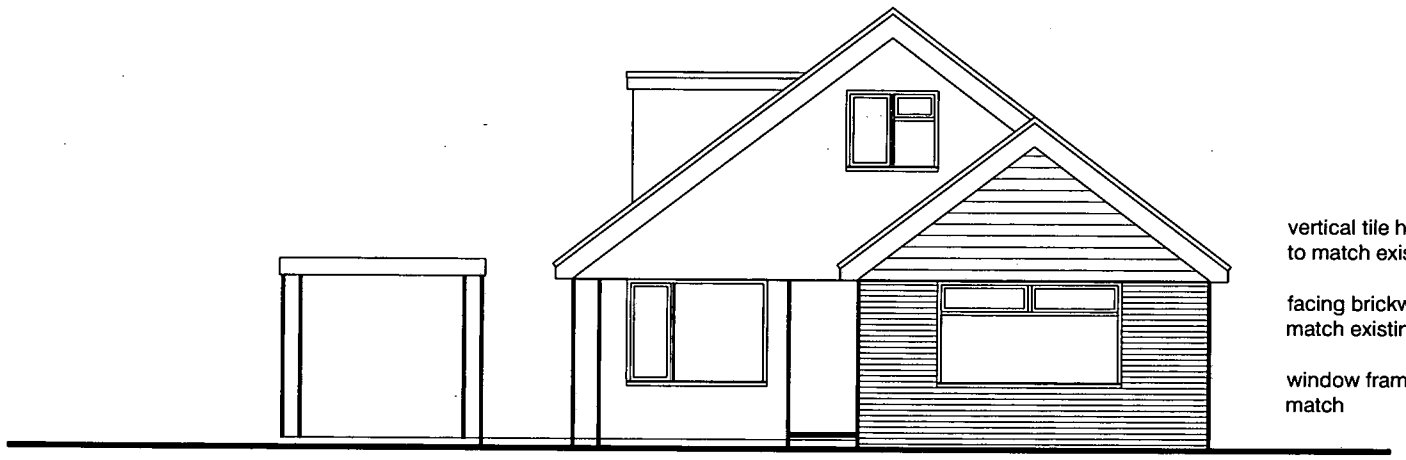

vertical tile hanging to match existing

facing brickwork to match existing

window frame to match

West Elevation

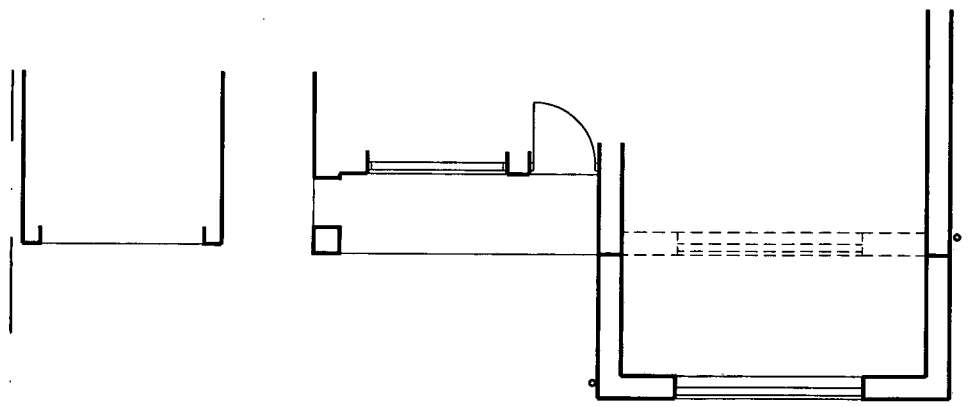

Part Floor Plan

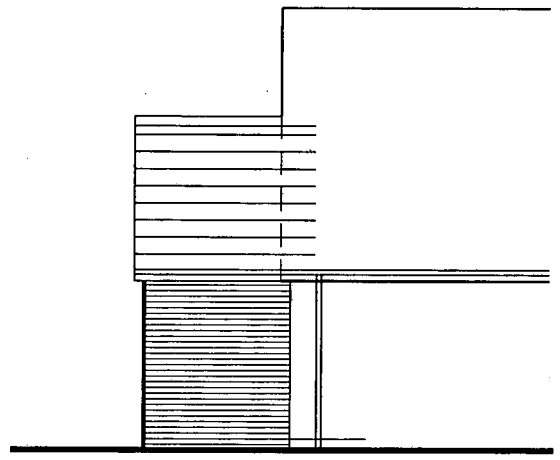

Part South Elevation

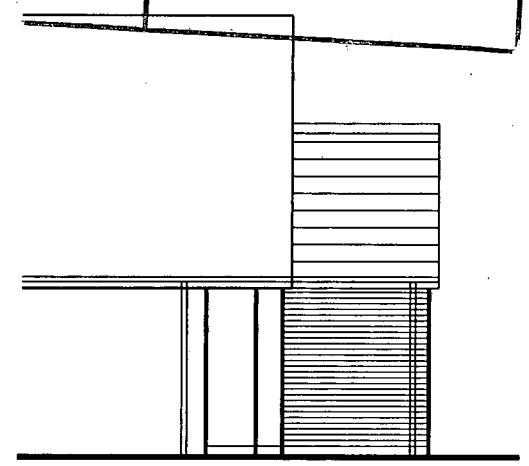

Part North Elevation

NOTES:

Dimensions to be checked on site before commencing work. Any discrepancies shall be reported to the architect immediately.

Do not scale from these drawings except for planning purposes. Use figured dimensions only.

Where applicable this drawing is to be read in conjunction with other consultants' drawings.

This drawing is the copyright of hda projects ltd.

ARUN DISTRICT COUNCIL
No. LU 427 07
Received

Rev	Date	Amendment

hda projects
• Unit One • Broadbridge Business Centre • Delling Lane
• Bosham • Chichester • West Sussex • PO18 8NF
• Tel: 44 (0) 1243 574600 • Fax: 44 (0) 1243 574603
• e-mail: hdaprojects@talktalk.net

For
Mr +Mrs Ayers

Project
8 Whiteways Close
Littlehampton
BN17 6HB

Title
As Proposed

Date	Drawn	Scale	Checked
Nov 2007	wtm	1:100@A3	

Job Number	Prefix	Drawing Number	Revision
07063	P	03	

ARUN DISTRICT COUNCIL LU/427/07