


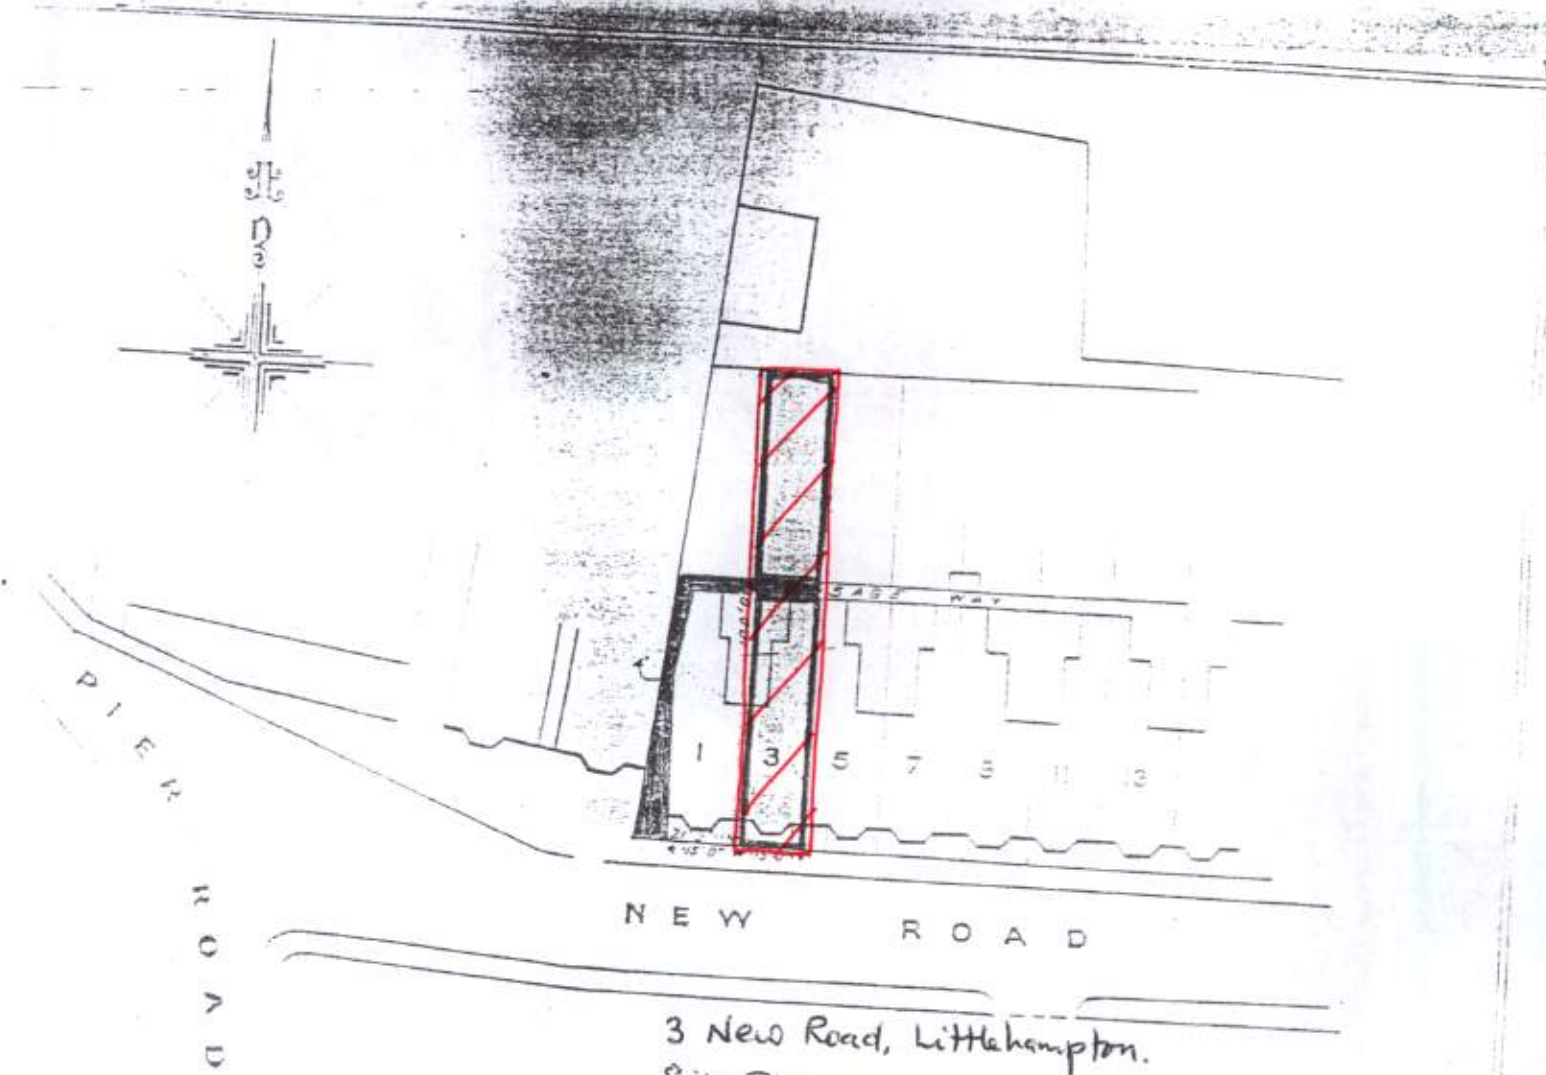

3 New Road, Littlehampton.
Site Plan.
Scale - 1:500 approx.