
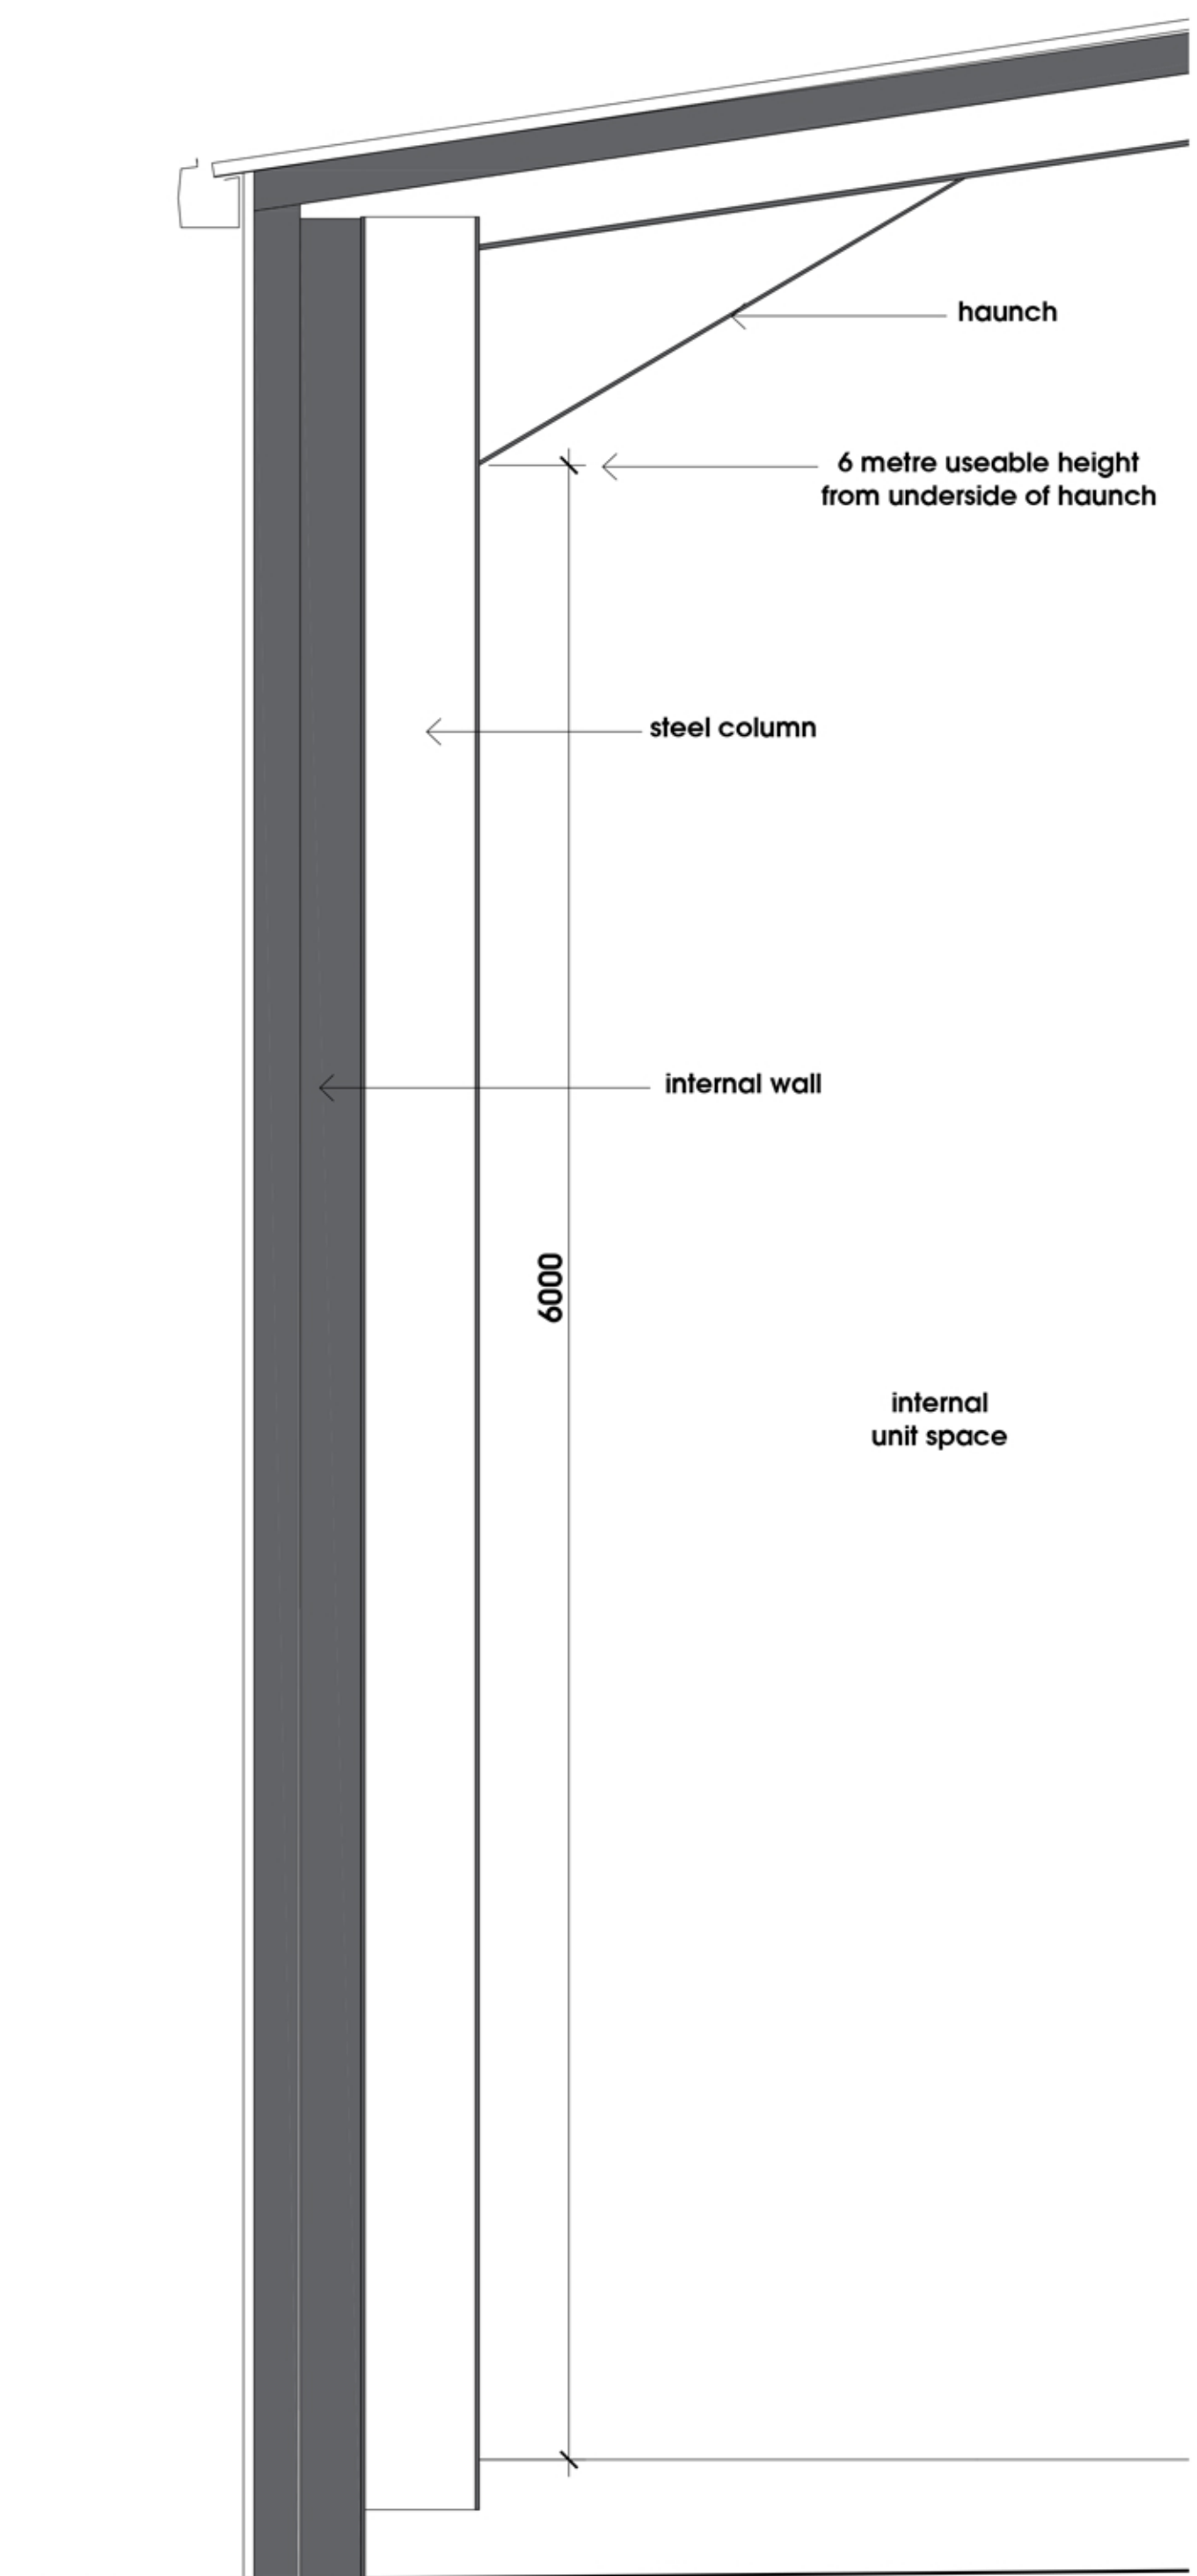
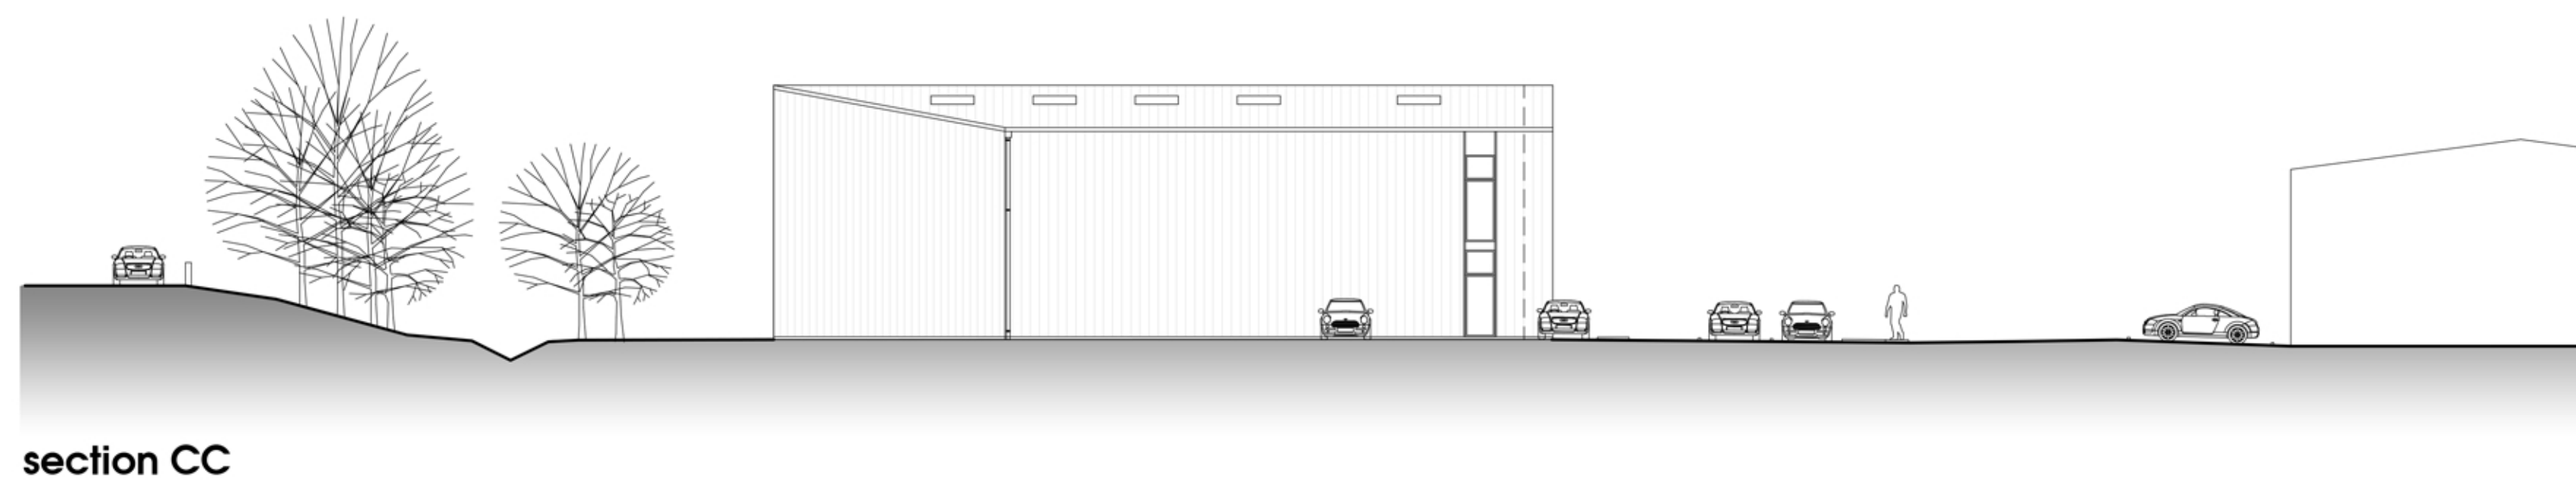
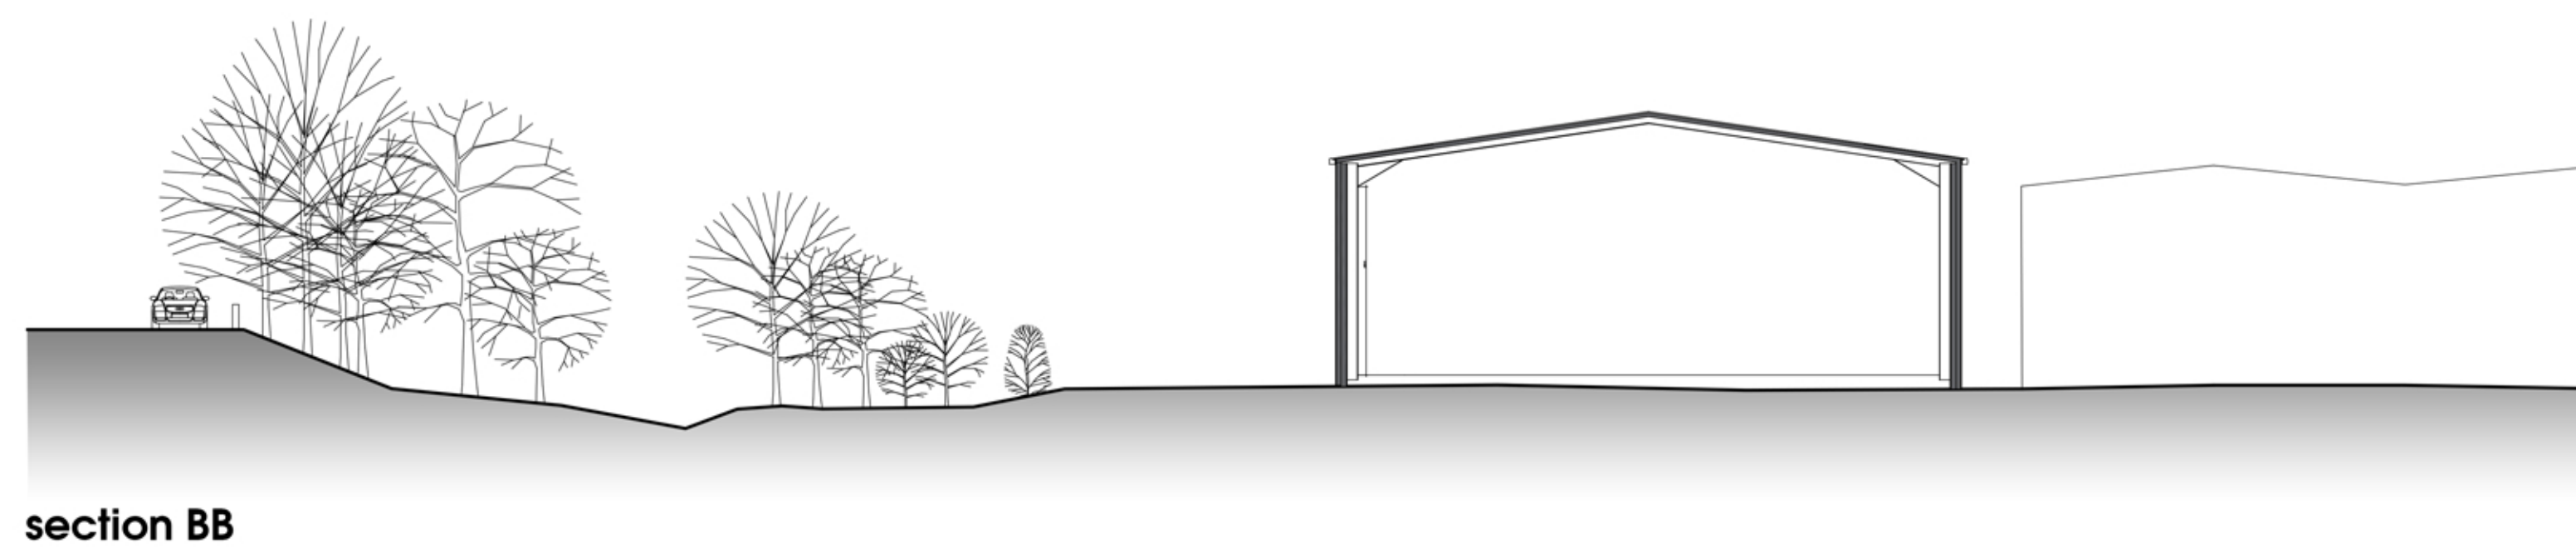


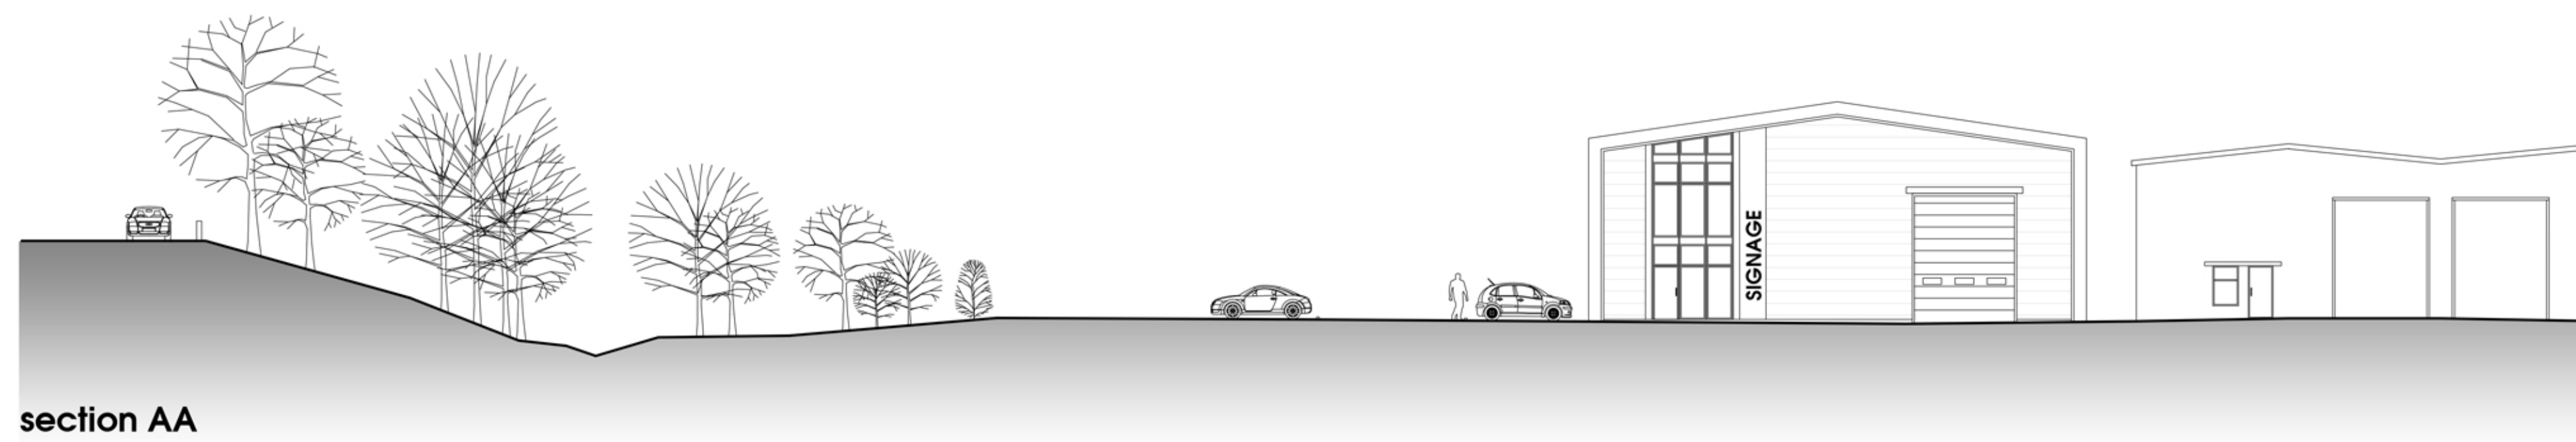

typical strip section (scale 1:20)

0 5 10 20m

riverside industrial estate, littlehampton
proposed site sections

number: 4076/p300a | date: dec 2020

scale: 1:200@A1 | drn: lh chkd: ge appd: ge

this drawing is for the purpose of
planning application only and should
not be used for any other purpose

client: London and Cambridge Properties
subject to site survey and l.a. approvals

gdm architects

gdm architects
the master's house, college road,
moulton, kent, ME15 6JF
T 01622 760670
E info@gdmarchitects.co.uk
W www.gdmarchitects.co.uk
© copyright gdm architects ltd