



0 1m 2m 3m 4m 5m 6m 7m 8m 9m 10m

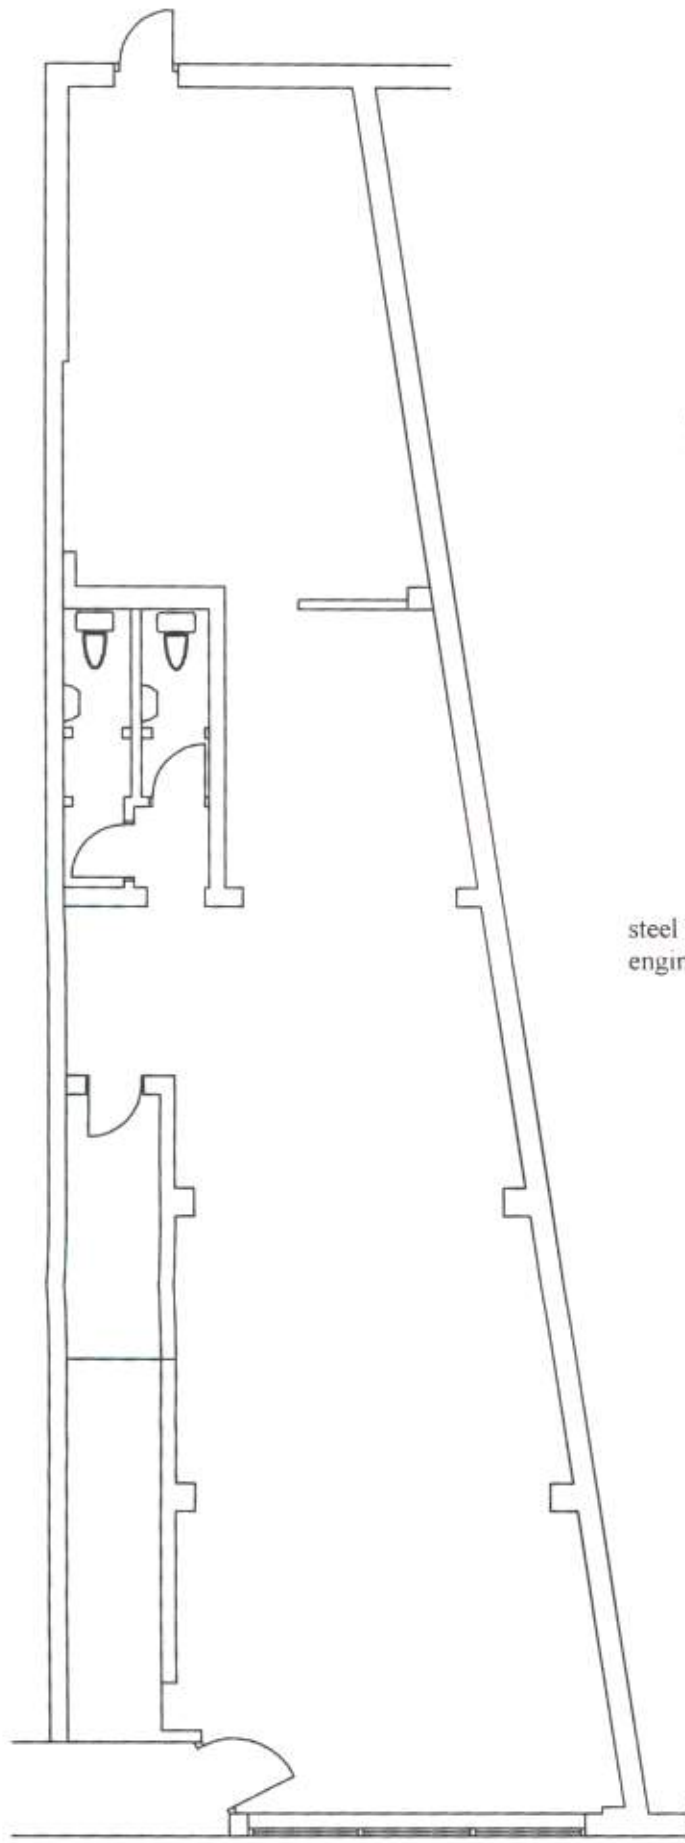

Existing Plan

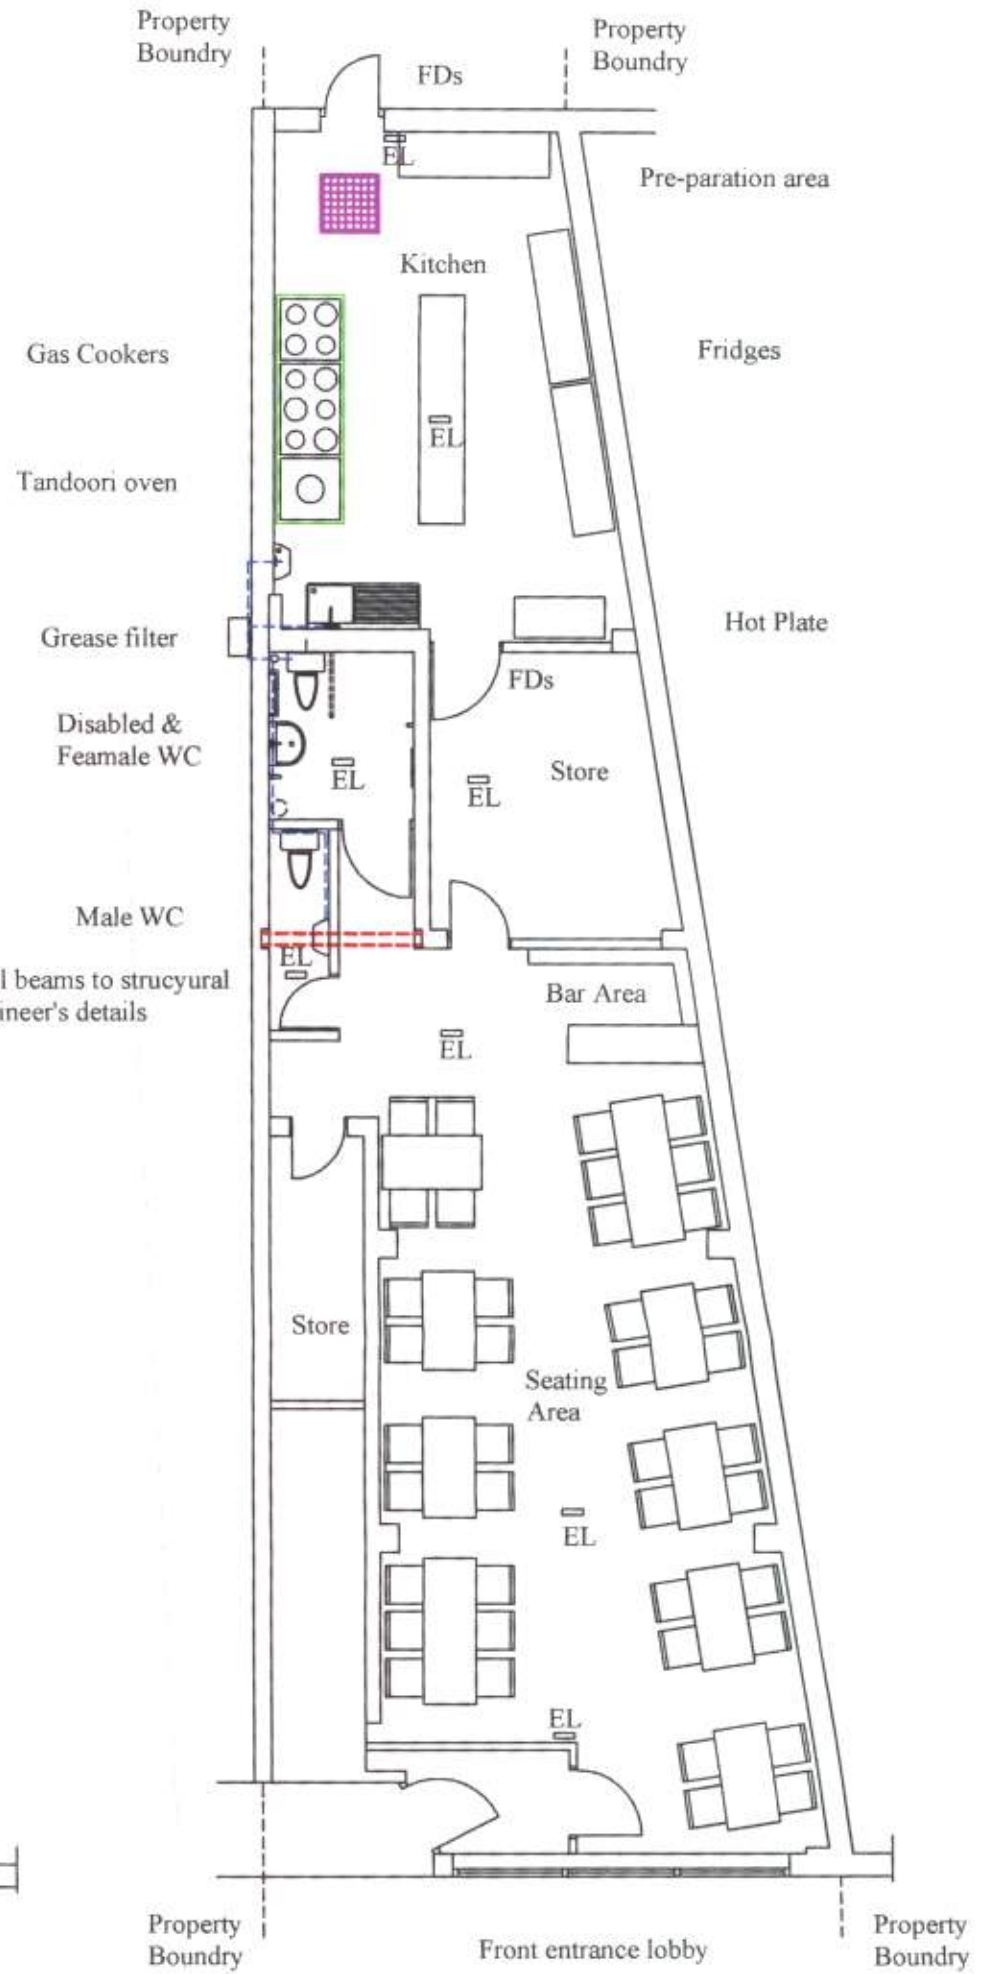

Proposed Plan

Aldwick Construction & Design

Cowley Gate, 17 Cowley Road, Chichester, PO19 1XB
Tel: 01243 779181, Mobile: 07970727508, Fax: 01243 779181
Email: farhad@aldwick.co.uk

Farhad Aarabi

PROJECT

Proposed Indian Tandoori Restaurant
17 Warner Road, Selsey

TITLE

Proposed plans

CLIENT

Mr Kamal

SCALE

1: 100

DATE

15/01/11

DRAWING NO.

803-11

Lu143/11.