

STREET SCENE A



STREET SCENE B

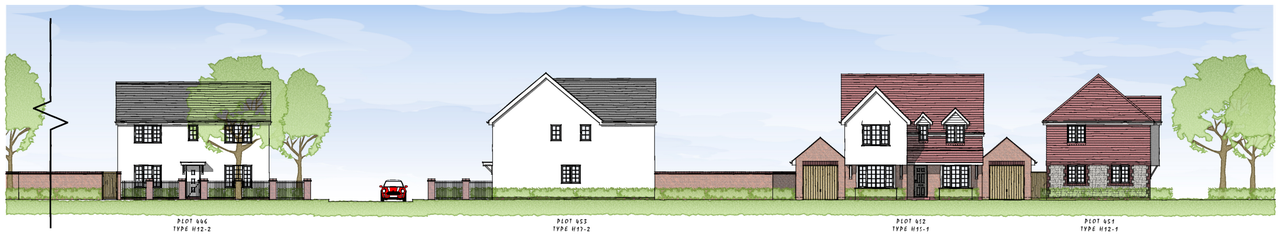

STREET SCENE C



STREET SCENE D



STREET SCENE E

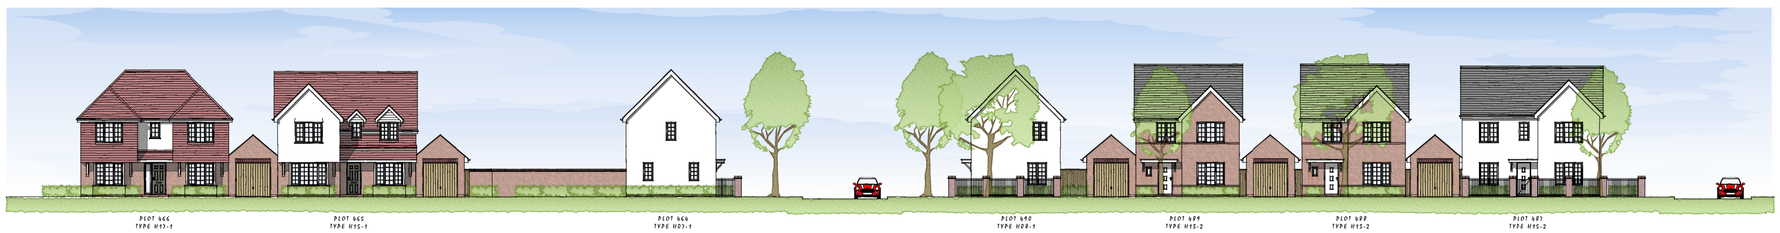

STREET SCENE F



STREET SCENE G

Rev.	Date	Description	Drawn	Checked
C	03.06.14	Streetscenes amended to suit revised layout and housetypes.	MCN	DGP
B	11.02.14	Style 6 housetypes amended.	MCN	DGP
A	10.02.14	Street scene annotation added.	BAS	DGP

Client

Bellway

aap architecture

Project

Courtwick Lane
Littlehampton

Drawing Title

Phases 4A & 4B
Street Scenes, Sheet 1

Scale 1:200 @ A1

Drawn MCN

Checked DGP

Date Feb 2014

File P802-Street Scenes

Drawing Status

Drg.No. P802/BEL/PH4/SS/01

Rev. C

PLANNING

AAP Architecture Ltd, Unit A, Monument Business Centre, Monument Way East, Woking, Surrey GU21 5LY. Tel: 01483 727345 Fax: 01483 727375
Web: www.aap-arc.co.uk E-mail: projects@aap-arc.co.uk

This drawing is the copyright of AAP Architecture Ltd.

ARUN DISTRICT COUNCIL LU/43/14/