

STREET SCENE H



STREET SCENE J



STREET SCENE K



STREET SCENE L

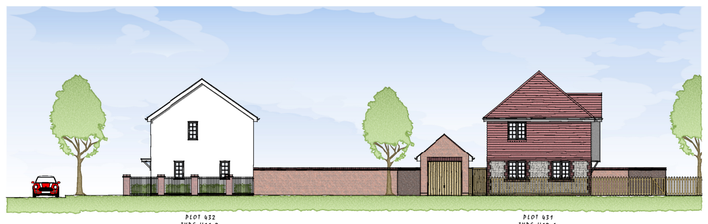

STREET SCENE M



STREET SCENE N



STREET SCENE P



STREET SCENE R

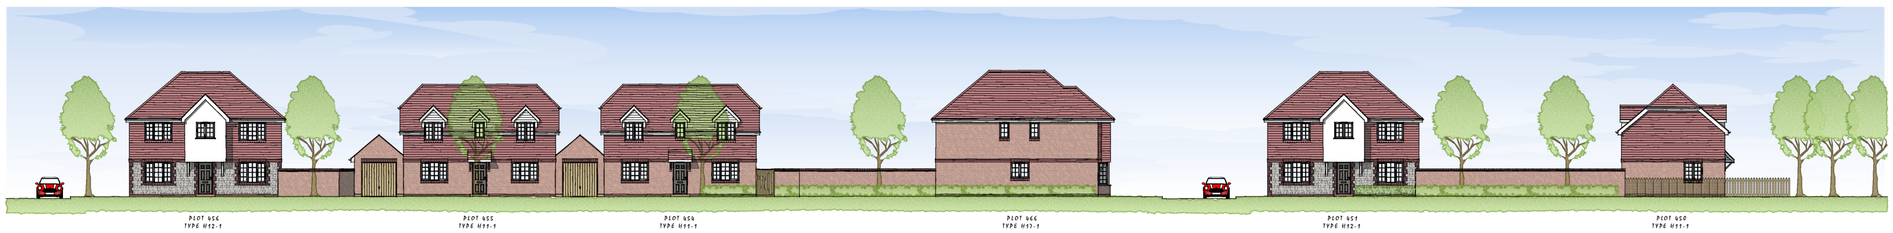

STREET SCENE S

Rev.	Date	Description	Drawn	Checked
C	03.06.14	Streetscenes amended to suit revised layout and housetypes.	MCN	DGP
B	11.02.14	Style 6 housetypes amended.	MCN	DGP
A	- 10.02.14	Street scene annotation added.	BAS-	DGP-

Client: Bellway

aap architecture

Project
Courtwick Lane
Littlehampton

Drawing Title
Phases 4A & 4B
Street Scenes, Sheet 2

Scale 1:200 @ A1 | Drawn MCN | Checked DGP

Date Feb 2014 | File P802-Street Scenes | Drawing Status PLANNING

Drg.No: P802/BEL/PH4/SS/02 | Rev. C

AAP Architecture Ltd, Unit A, Monument Business Centre, Monument Way East, Woking, Surrey GU21 5LY. Tel: 01483 727345 Fax: 01483 727375
Web: www.aap-arc.co.uk E-mail: projects@aap-arc.co.uk

This drawing is the copyright of AAP Architecture Ltd.

ARUN DISTRICT COUNCIL LU/43/14/