
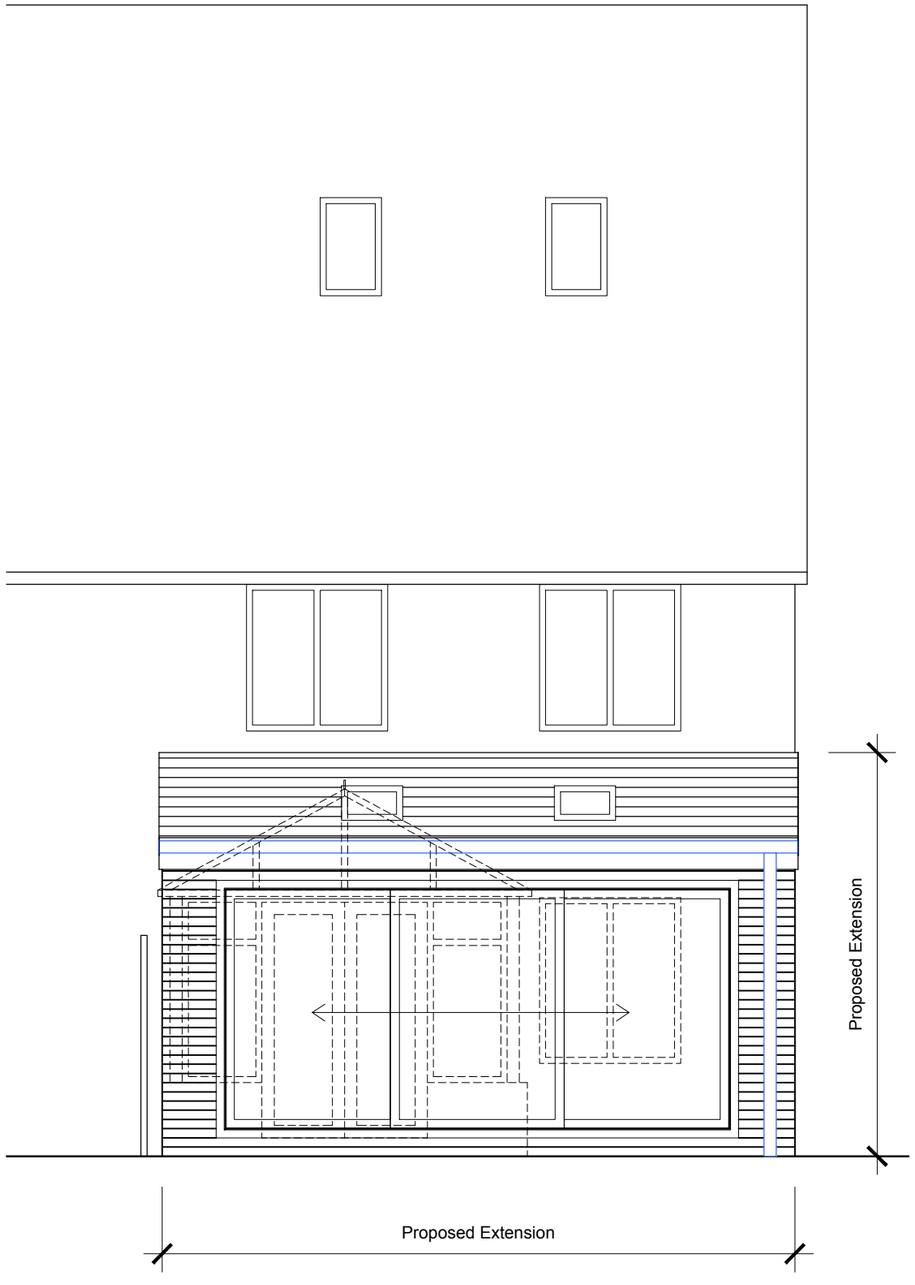


Proposed North East Elevation
Scale 1:50 @ A1

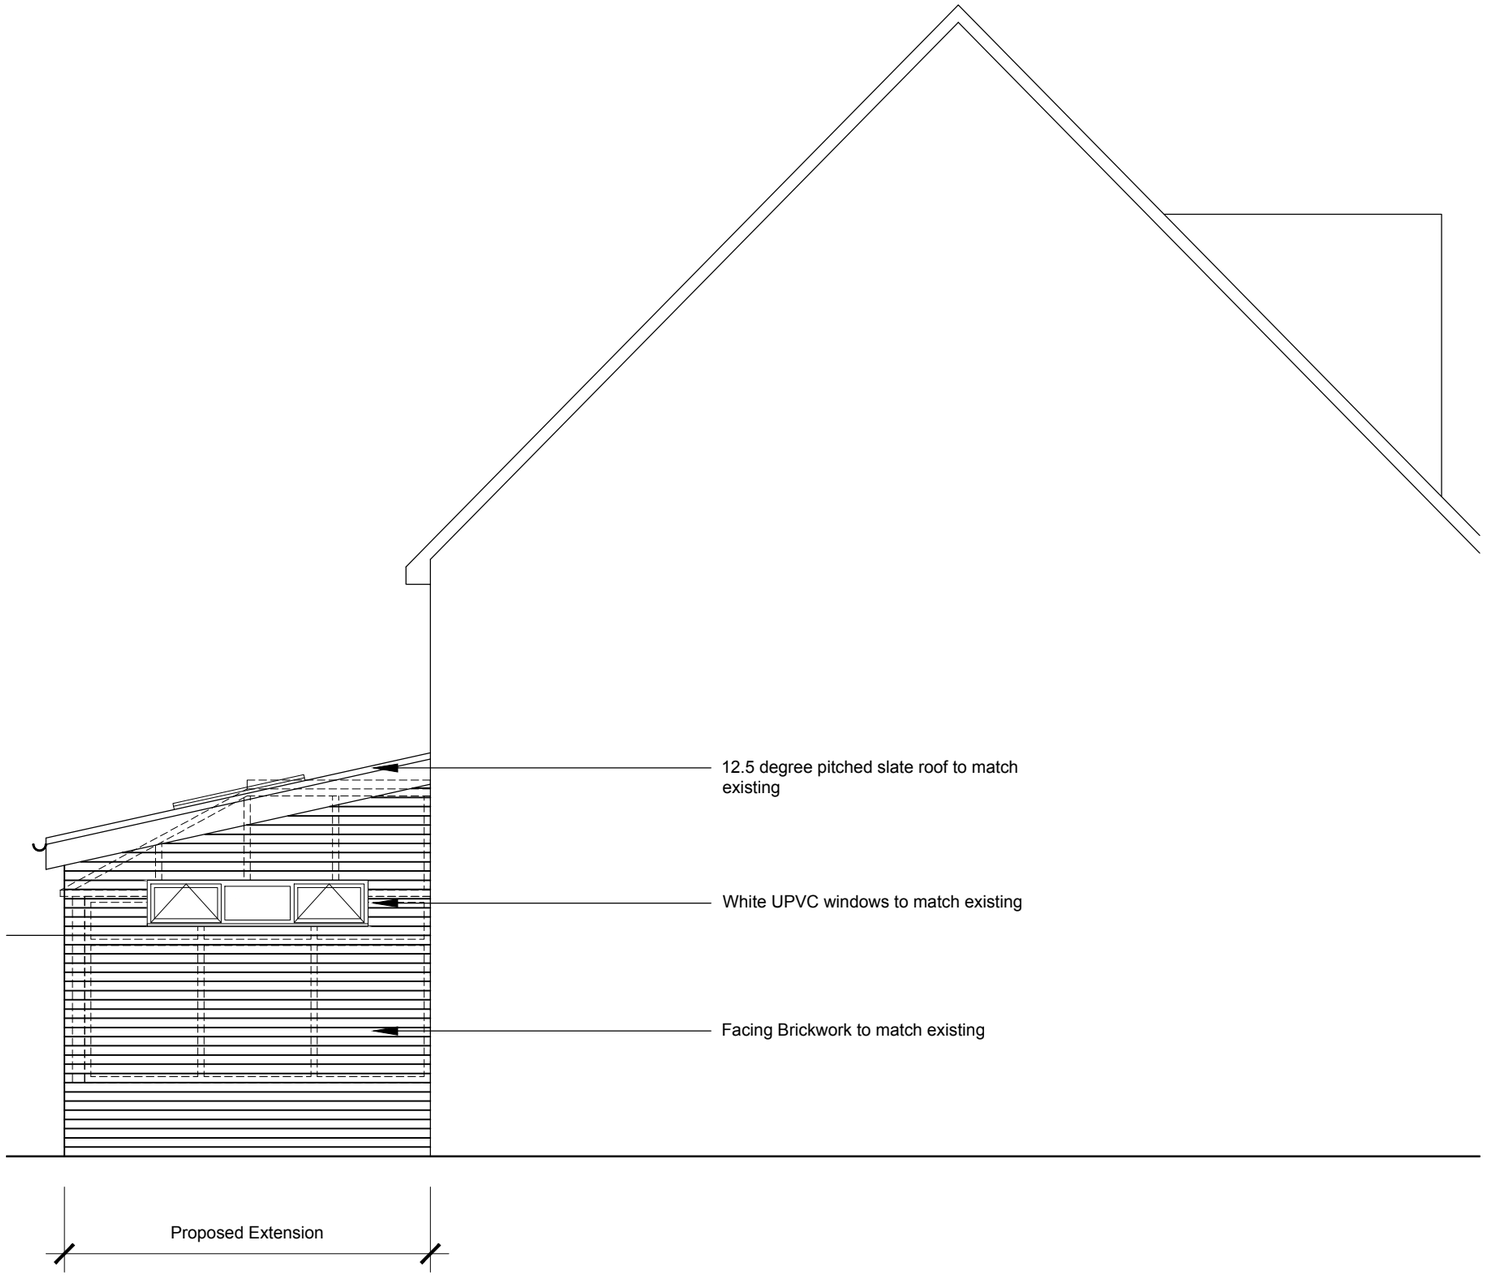

Proposed North West Elevation
Scale 1:50 @ A1

Client's Name
S Hawkins

Job Title
4 Olliver Acre

Drawing Title
Proposed Elevations

Scale
1:50 @ A3
metres 1 2

Drawn | Checked | Date
15.01.18

Job No | Drawing No | Rev
0000 | 0022 | -

Status
APPROVAL

Rev | Date | Revision Details | Dr | Ch

ARUN DISTRICT COUNCIL LU/43/18/HH