
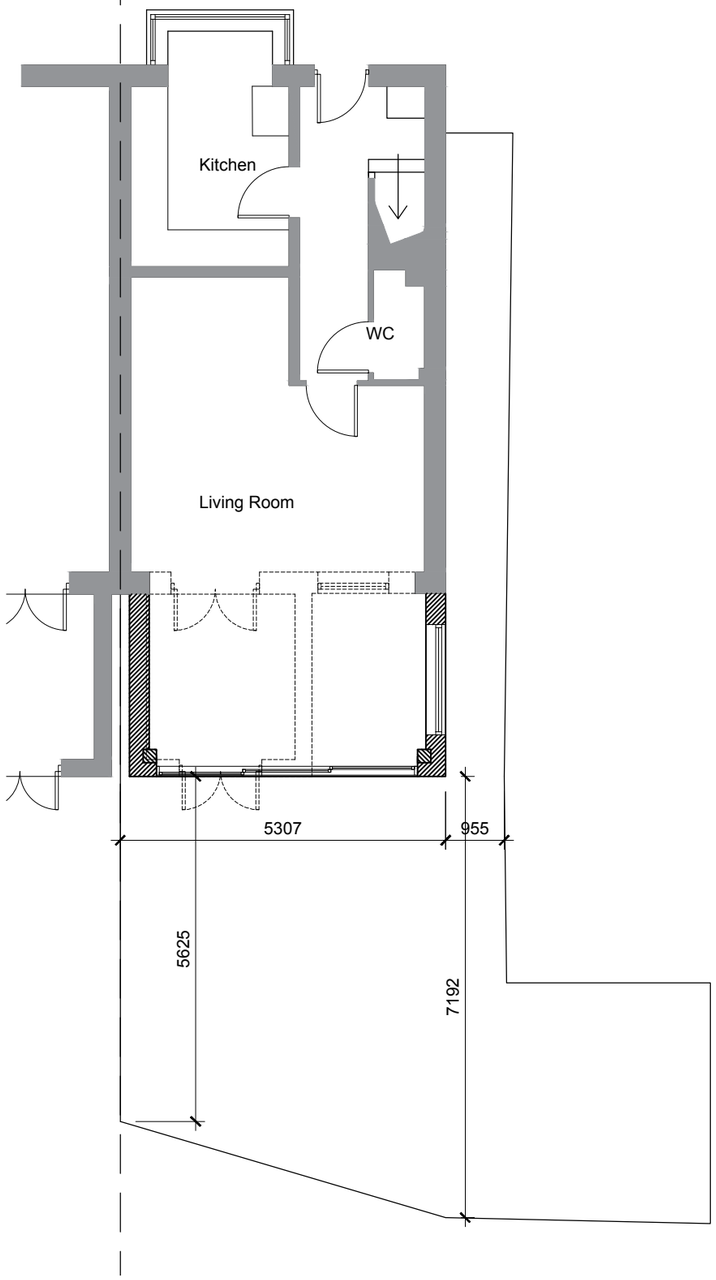


Proposed Site Plan
Scale 1:100 @ A1

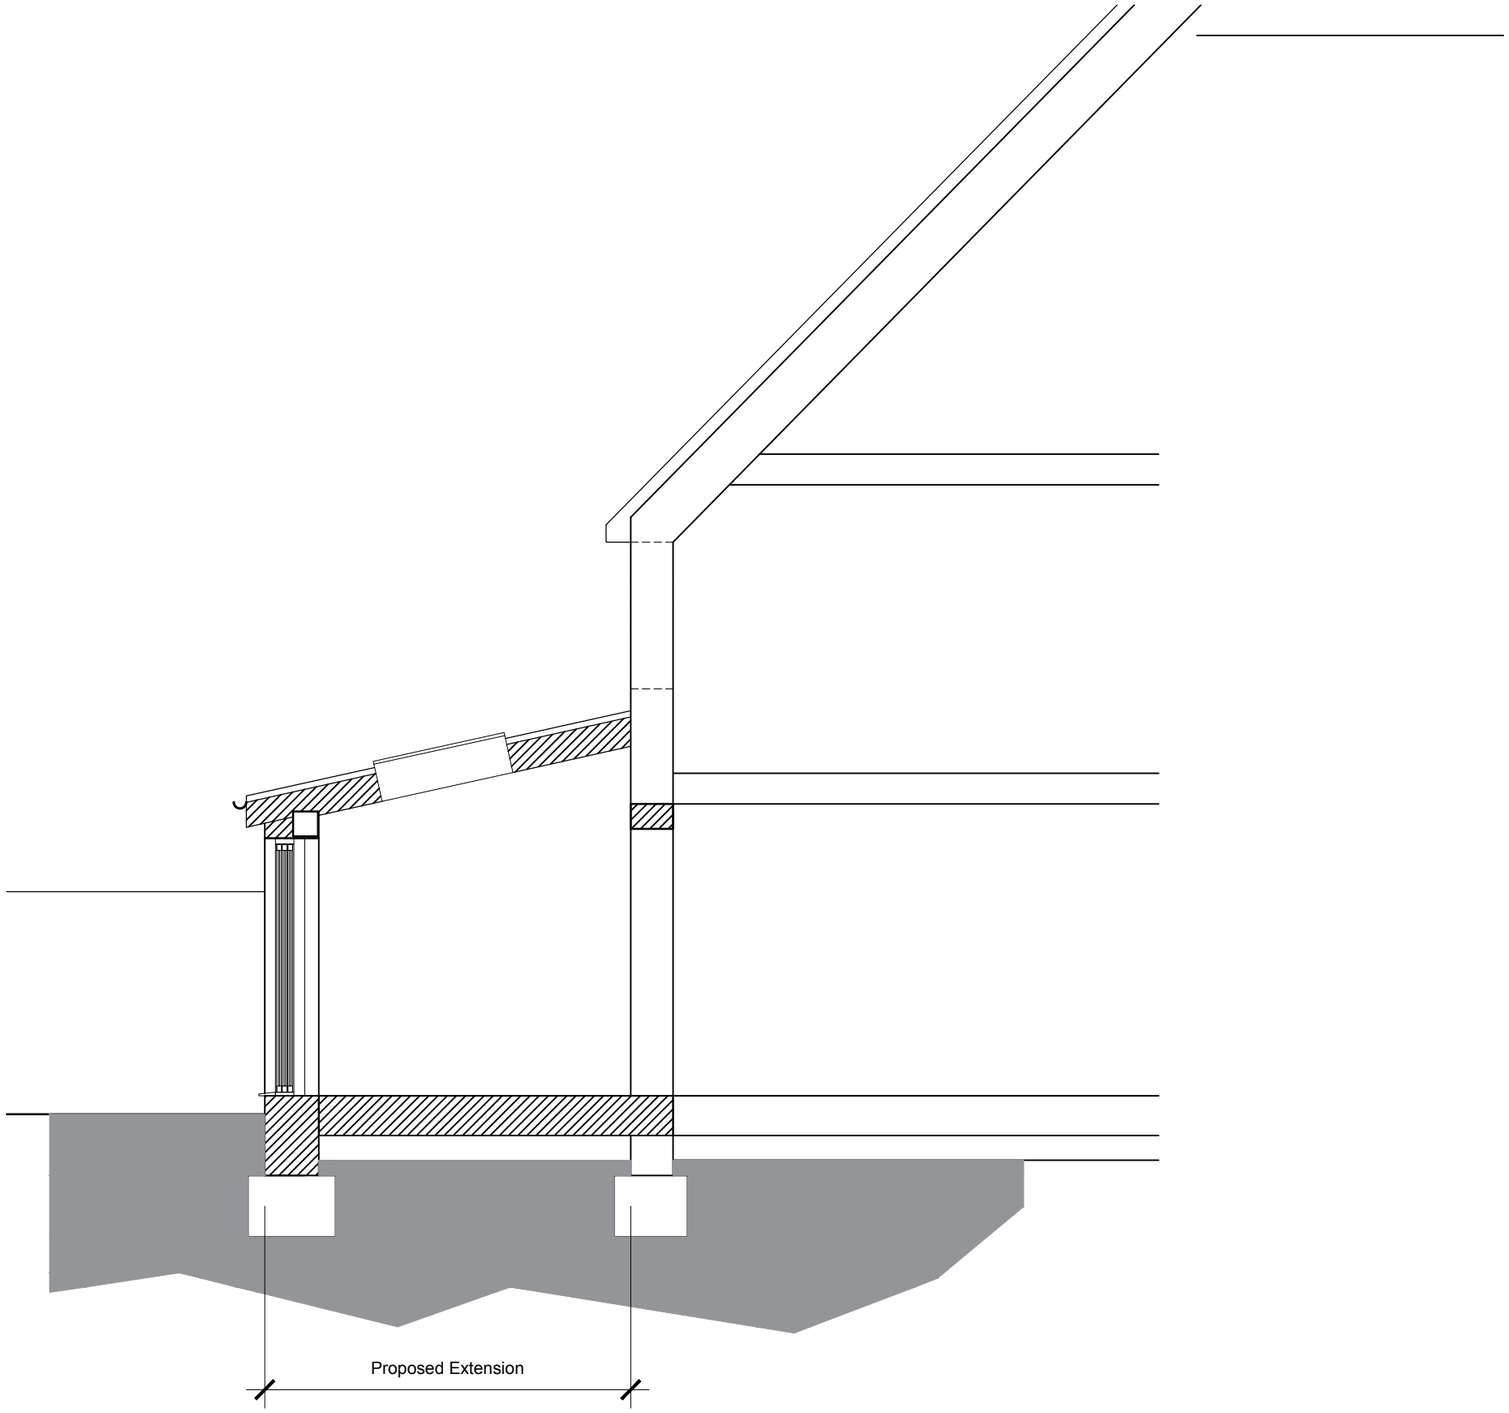

Proposed Section
Scale 1:50 @ A1

Client's Name
S Hawkins

Drawing Title
Proposed Site Plan and Section

Drawn | Checked | Date
15.01.18

Job No | Drawing No | Rev
0000 | 0023 | A

Job Title
4 Olliver Acre

Scale
SCALE VARIES

Status
APPROVAL

Rev | Date | Revision Details | Dr | Ch

ARUN DISTRICT COUNCIL LU/43/18/HH