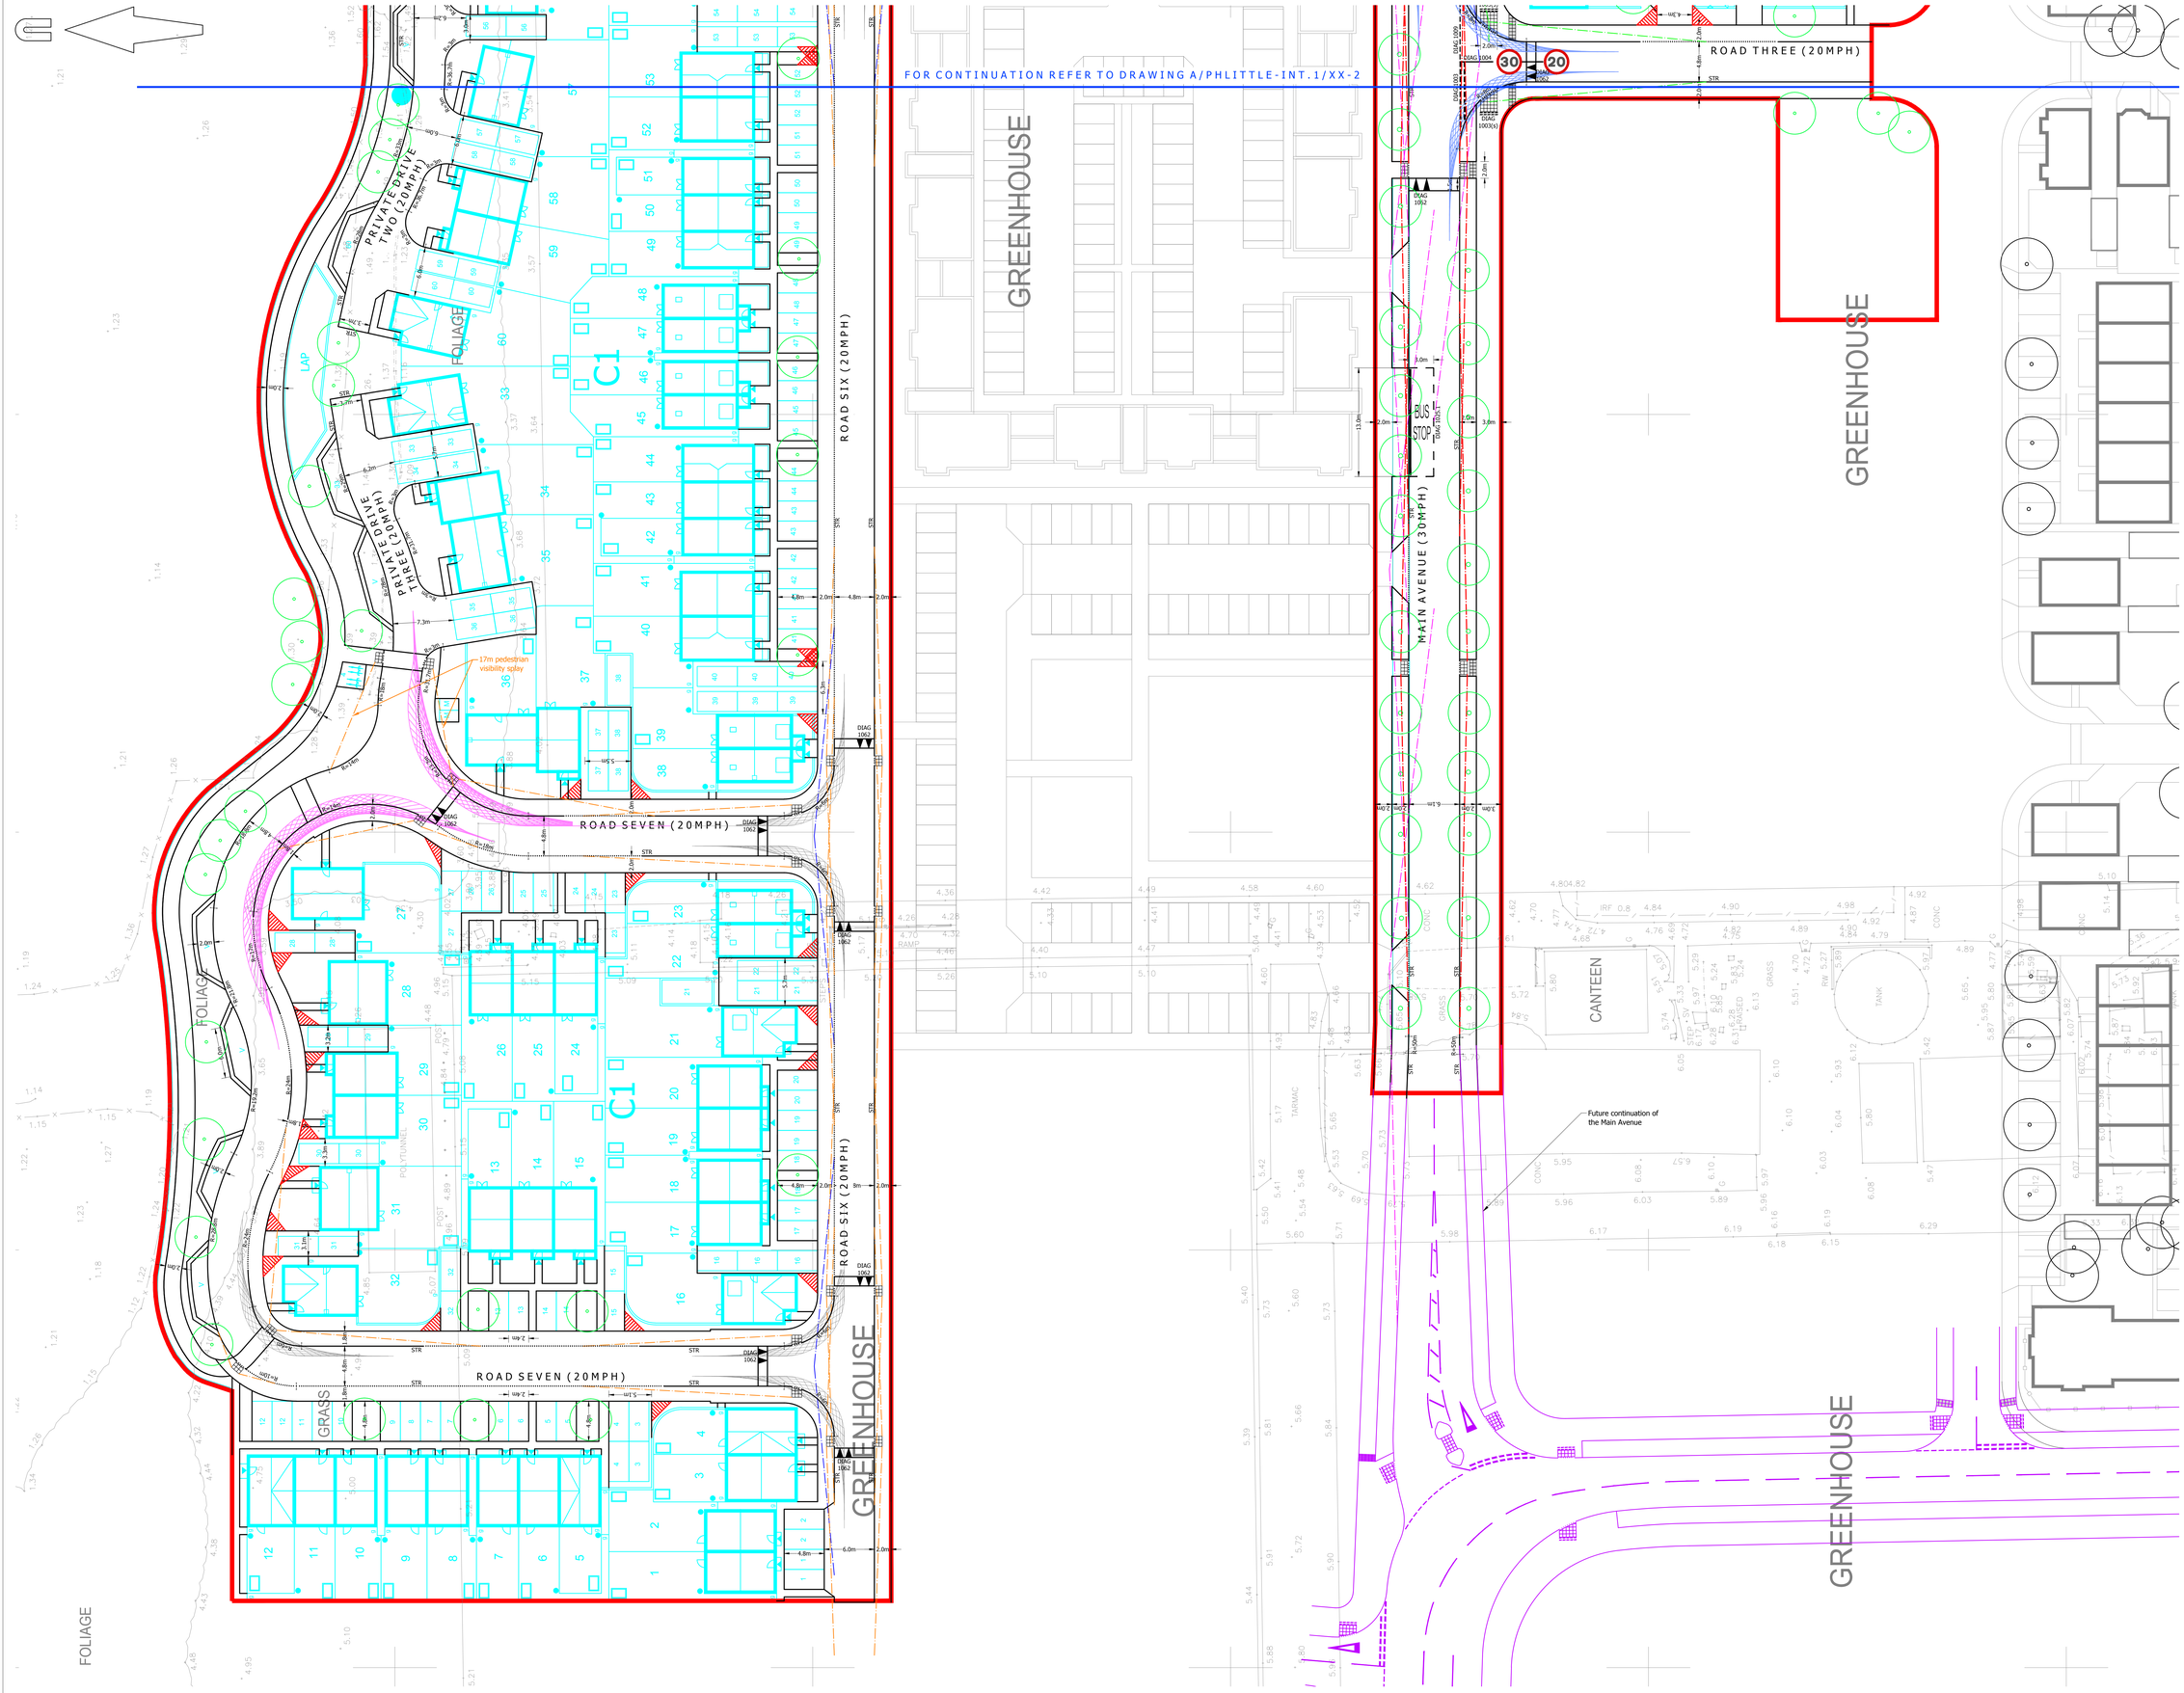


© Mayer Brown Limited Copyright. The drawings, information and data recorded in this document ("the Information") is the property of Mayer Brown. This document and the information are solely for the use of the authorised recipient and this document may not be used, copied or reproduced in whole or part for any purposes other than which it was supplied by Mayer Brown. Mayer Brown makes no representation, undertakes no duty and accepts no responsibilities to any third party who may use or rely upon this document or the information.

A0 ORIGINAL

© Crown copyright, all rights reserved. 2017. Licence number 100002189.

KEY

- EXISTING KERB LINE
- PROPOSED KERB/EDGING LINE
- PROPOSED DROPPED KERB
- DIAG 1234 PROPOSED ROAD MARKING
- PROPOSED BUFF COLOURED TACTILE PAVING
- PROPOSED CORDUROY HAZARD WARNING PAVING
- JUNCTION VISIBILITY SPLAY 2.4m x 43m
- JUNCTION VISIBILITY SPLAY 2.4m x 25m
- 43m PEDESTRIAN VISIBILITY SPLAYS
- 25m PEDESTRIAN VISIBILITY SPLAYS
- 25m CYCLE VISIBILITY SPLAYS
- 11m FORWARD VISIBILITY AROUND BEND
- 14m FORWARD VISIBILITY AROUND BEND
- 17m FORWARD VISIBILITY AROUND BEND
- PEDESTRIAN INTERVISIBILITY SPLAY 2.4m x 2.4m
- PROPOSED TREES
- SITE BOUNDARY

NOTES:

1. Based on topographic survey by WYG drawing numbered GGL/A044029/LAY/01.
2. Site layout taken from PHTV drawing numbered 543_PL_SITE LAYOUT_REV E.
3. Landscaping layout taken from WYG drawing numbered LA101 Rev 3.
4. Any vegetation within the splays should be maintained to ensure that it does not extend beyond a vertical height of 0.6m.

PRELIMINARY
NOT FOR CONSTRUCTION

rev.	amendment	checked	date
P12	Parking for plot 31 pulled back to avoid visibility splay. (OJN)	AB	07/12/2017
P11	Landscaping amended following updated site layout received 06/12/2017. (OJN)	AB	07/12/2017
P10	Parking outside plots 80-94 amended and other minor amendments following updated site layout received 26/10/2017. (OJN)	AB	31/10/2017
P9	Layout amended following updated site layout received 07/09/2017 and updated landscaping layout received 08/09/2017. (OJN)	AB	08/09/2017
P8	Private drives amended to suit vehicle swept paths and visibility splays updated following Stage 1 RSA Addendum Report. (OJN)	AB	05/09/2017
P7	Speed limit signs added and layout amended following updated site layout received from PHTV dated 22/08/2017. (OJN)	AB	30/08/2017
P6	Layout amended following updated site layout received from PHTV dated 08/08/2017. (OJN)	OJN	17/08/2017
P5	Layout updated following comments from WSCC dated 15/05/2017. (OJN)	AB	07/07/2017
P4	Tree locations added and drawing updated. (OJN)	SF	24/03/2017
P3	Pedestrian/cycle visibility splays and signs added, bus stop relocated and road markings amended following comments from Stage 1 Road Safety Audit dated 17/03/2017. (OJN)	AB	20/03/2017
P2	Drawing updated following new site layout received from PHTV dated 13/03/2017. (OJN)	AB	17/03/2017
P1	Initial issue. (OJN)	AB	28/02/2017

mayer brown

Mayer Brown Limited
Lion House Oriental Road Woking Surrey GU22 8AR
Telephone 01483 750 508 Fax 01483 750 437
wokingoffice@mayerbrown.co.uk www.mayerbrown.co.uk

client
PERSIMMON HOMES THAMES VALLEY

project
NORTH LITTLEHAMPTON PHASE 2
PARCEL C1 AND PART PARCELS, B2, B4 & C2

scale	drawn by	checked by
1:250	OJN	AB

date	cad file
FEBRUARY 2017	MASTER.DWG

title
GENERAL ARRANGMENT DRAWING (1 OF 2)

drawing number	rev.
A/PHLITTLE-INT.1/10-1	P12

DATA SUBJECT TO COPYRIGHT. LICENSED