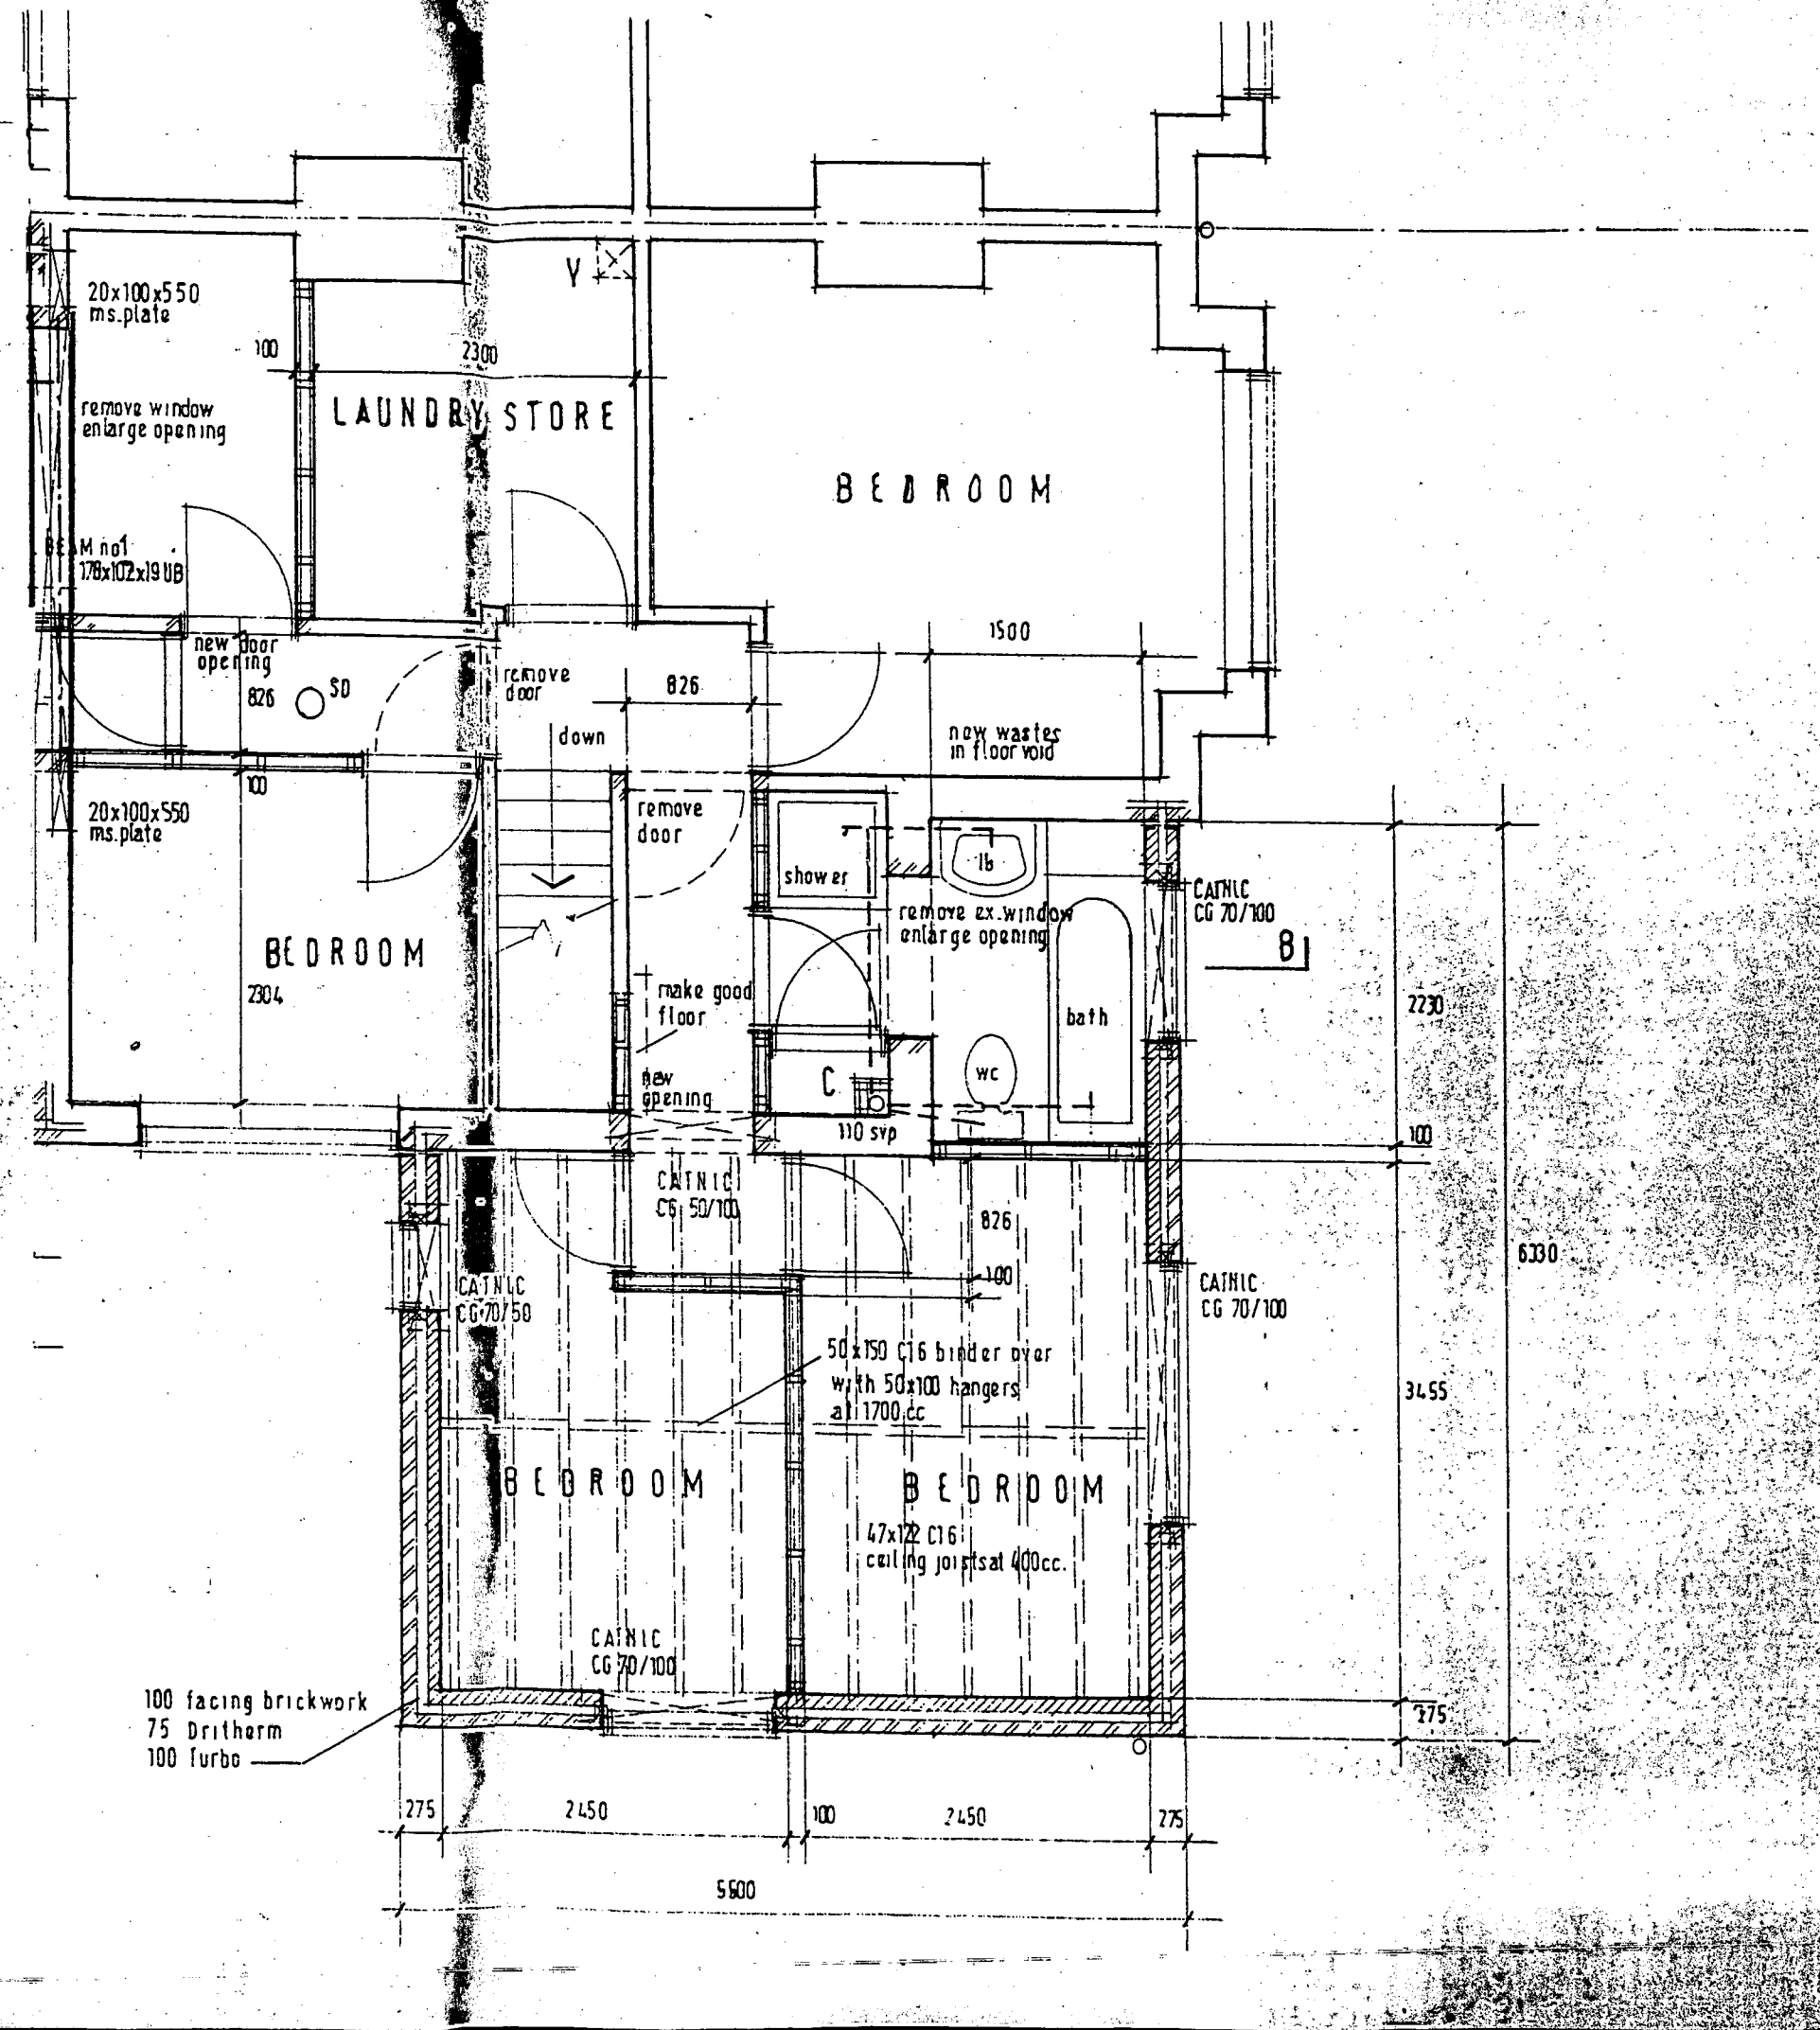


PROPOSED FIRST FLOOR PLAN 1 : 50

100 / 3 A