


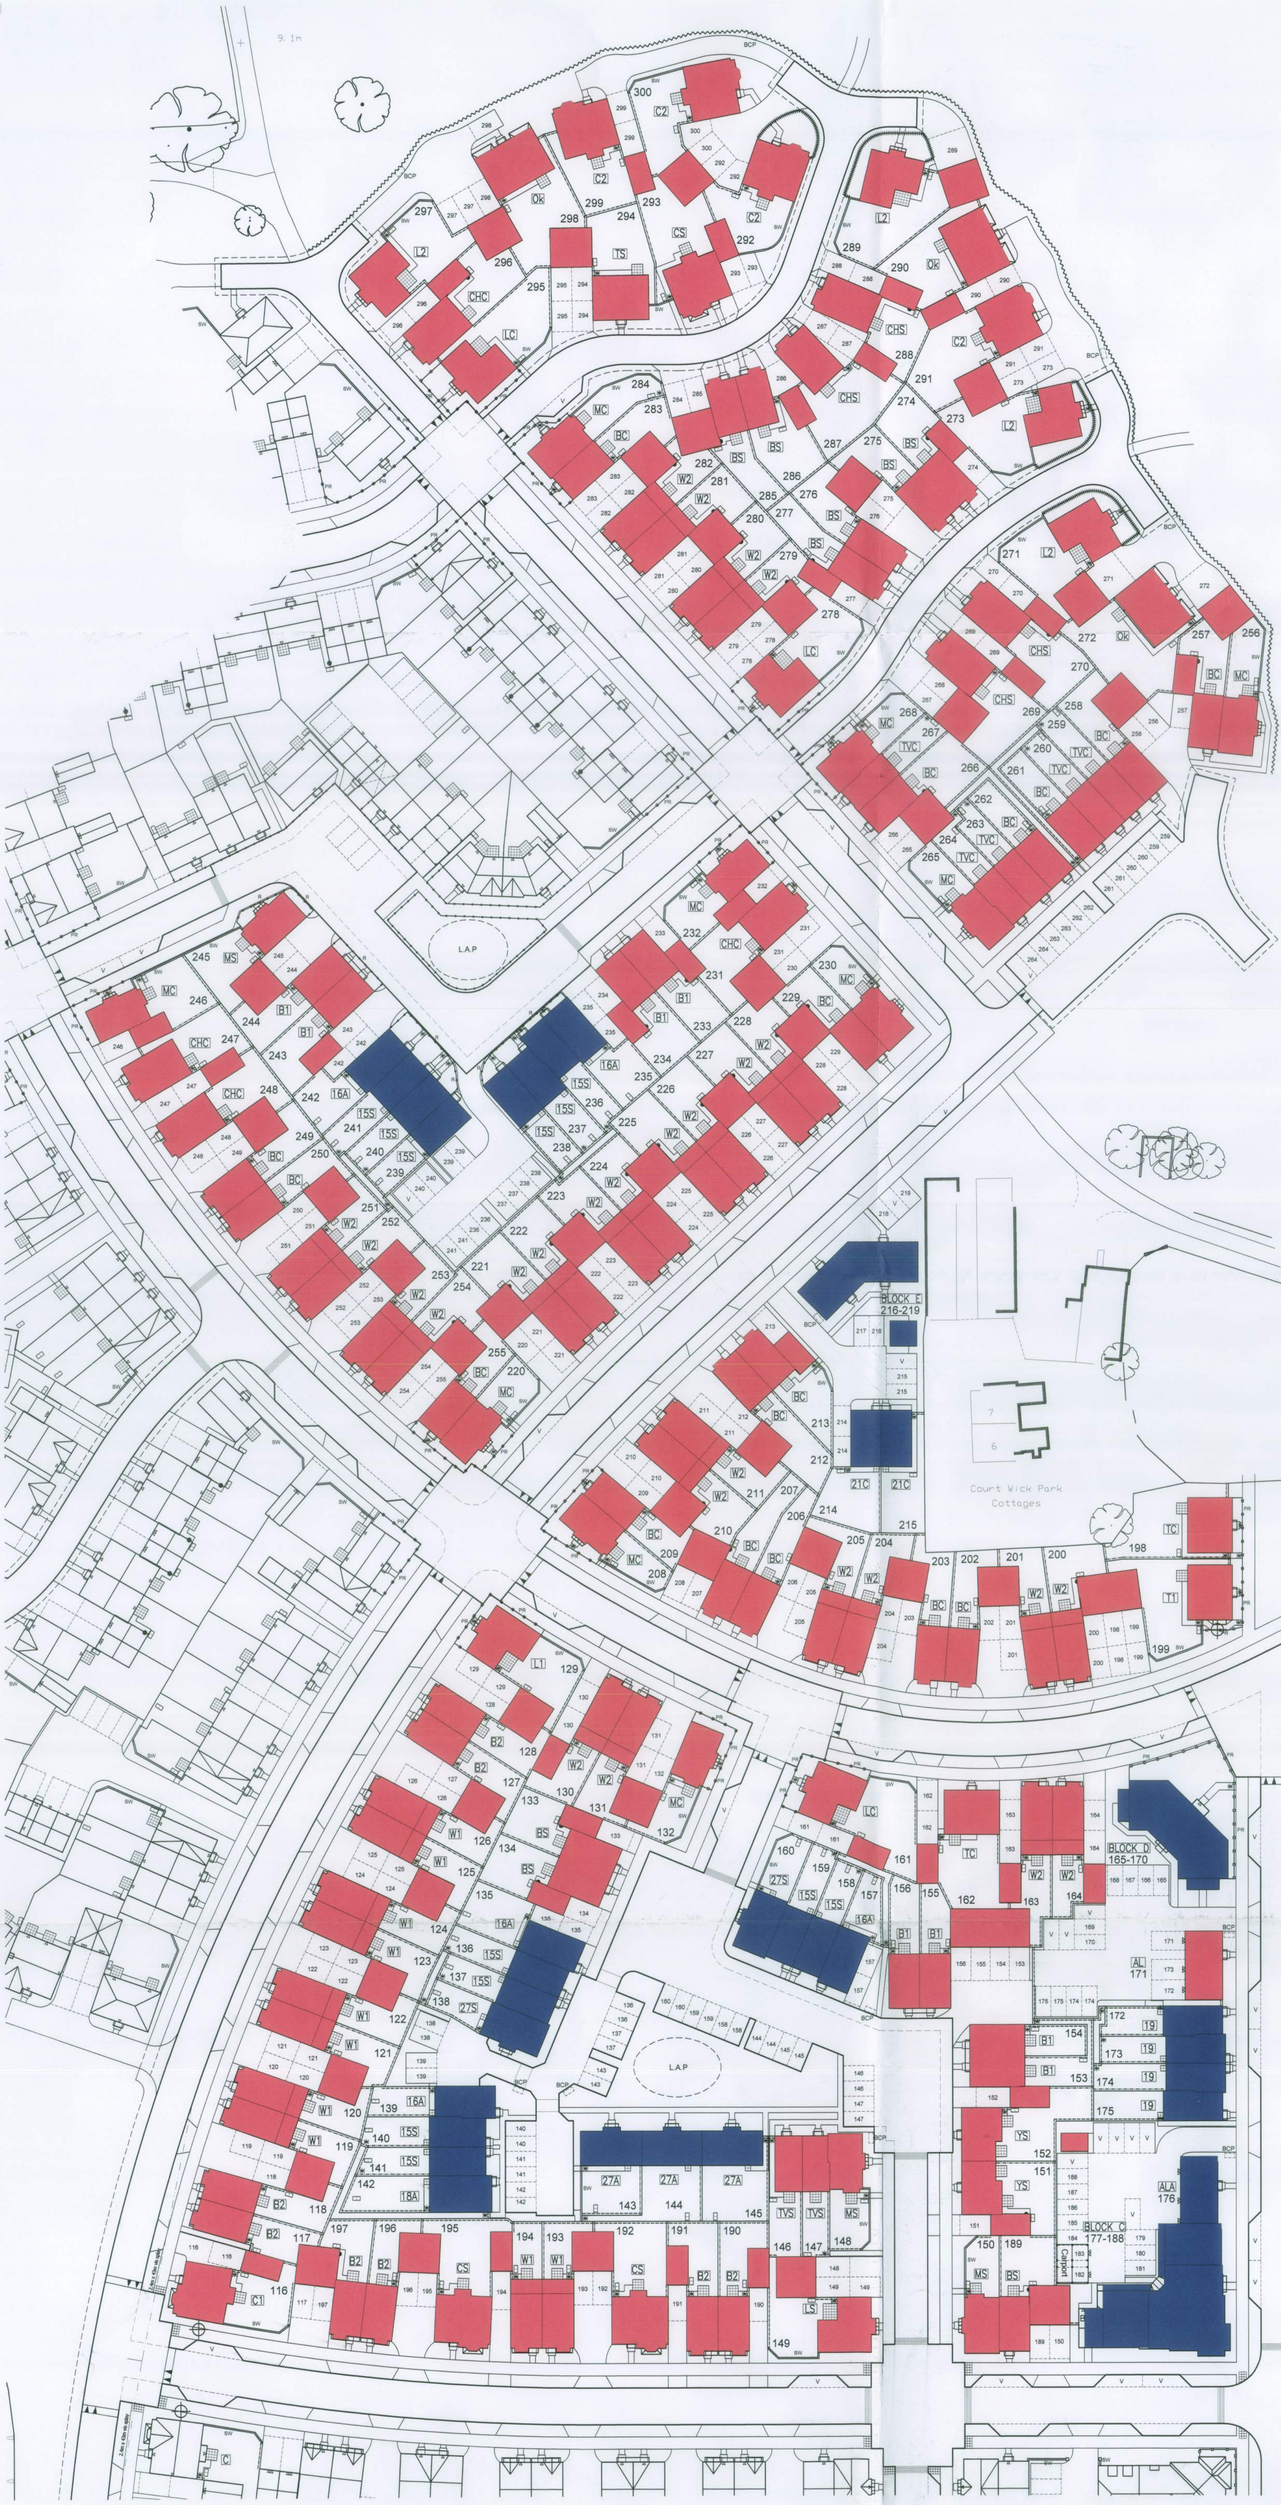

Schedule of Accommodation		
Private		
Code	Beds	No.
Ok	4 Bed House	3
LS / LC / L2	4 Bed House	9
CS / CC / C1 / C2	4 Bed House	8
W1 / W2 / W3	4 Bed House	36
CHC / CHS	4 Bed House	8
TS / TC / T1	4 Bed House	4
YS	3 Bed House	2
MS / MC	3 Bed House	13
BS / BC / B1 / B2	3 Bed House	42
TVS / TVC	2 Bed House	7
AL	2 Bed F.O.G.	1
		133
Affordable		
Code	Beds	No.
15S	2 Bed House	12
21C	2 Bed House	2
16A	3 Bed House	5
18A	4 Bed House	1
19	3 Bed House	4
27A / 27S	3 Bed House	5
ALA	2 Bed F.O.G.	1
Block C	1 Bed Flat	6
	2 Bed Flat	6
Block D	1 Bed Flat	2
	2 Bed Flat	4
Block E	1 Bed Flat	4
		52
TOTAL		185

KEY

PRIVATE UNITS

AFFORDABLE UNITS

Rev.	Date	Description	Drawn	Checked

Client

BARRATT HOMES

aap architecture

Project

Courtwick
Littlehampton

Drawing Title

Affordable Housing Layout
Phase 3, 4b & 4c

Scale 1:500 @ A1 Drawn BAS Checked DGP

Date Aug 2013 File P802-Ph 3&4 Layout Drawing Status

Drg.No. P802/BAR/PH3&4/04 Rev. - Planning

AAP Architecture Ltd, Unit A, Monument Business Centre, Monument Way East, Woking, Surrey GU21 5LY. Tel: 01483 727345 Fax: 01483 727375
Web: www.aap-arc.co.uk E-mail: projects@aap-arc.co.uk

This drawing is the copyright of AAP Architecture Ltd.

ARUN DISTRICT COUNCIL LU/443/47