


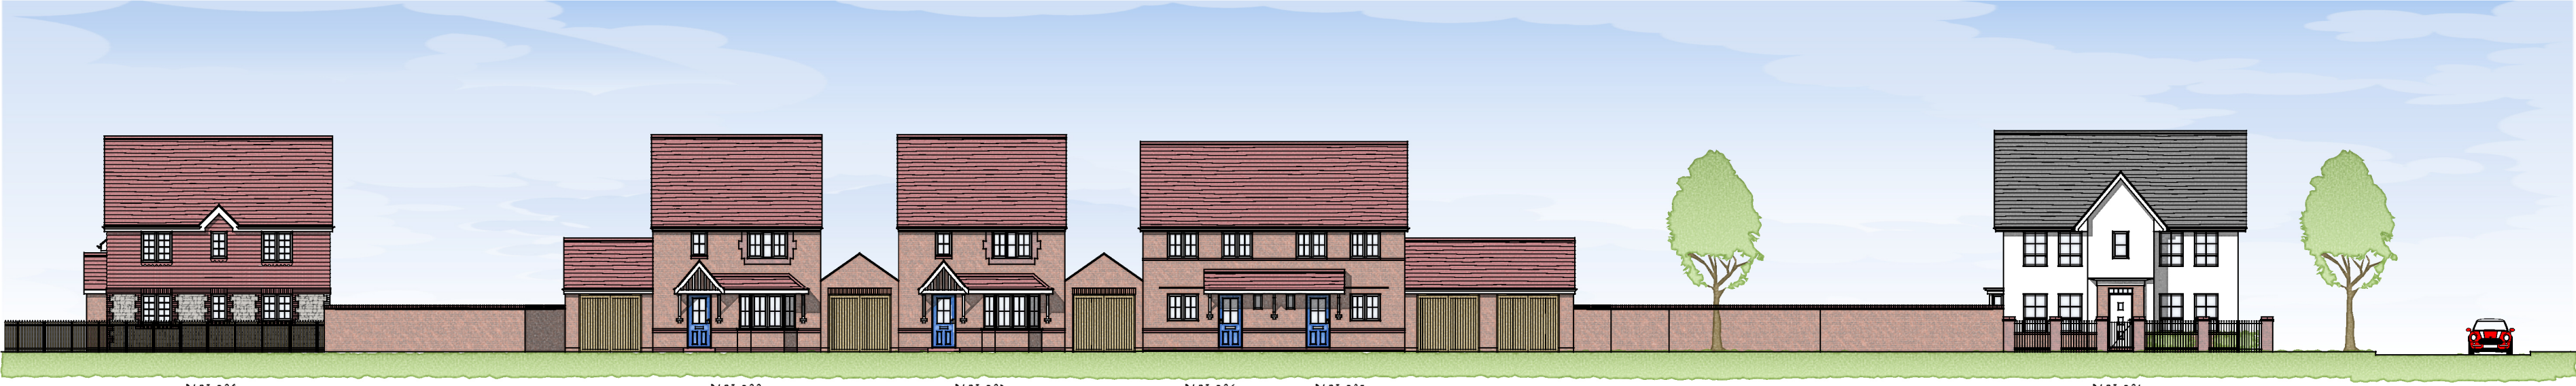


STREET SCENE P




STREET SCENE Q




STREET SCENE R

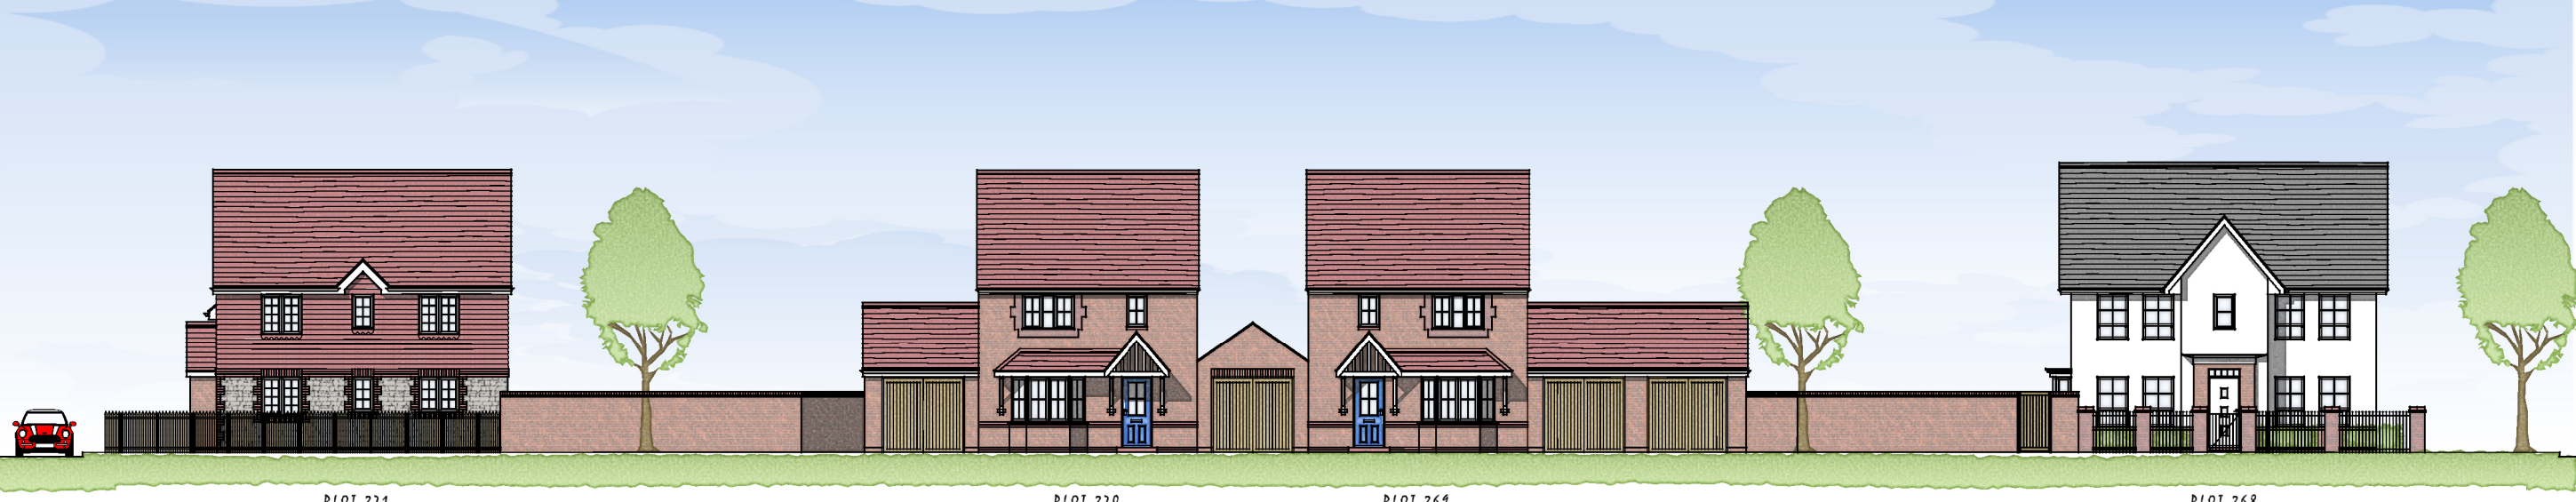

STREET SCENE S

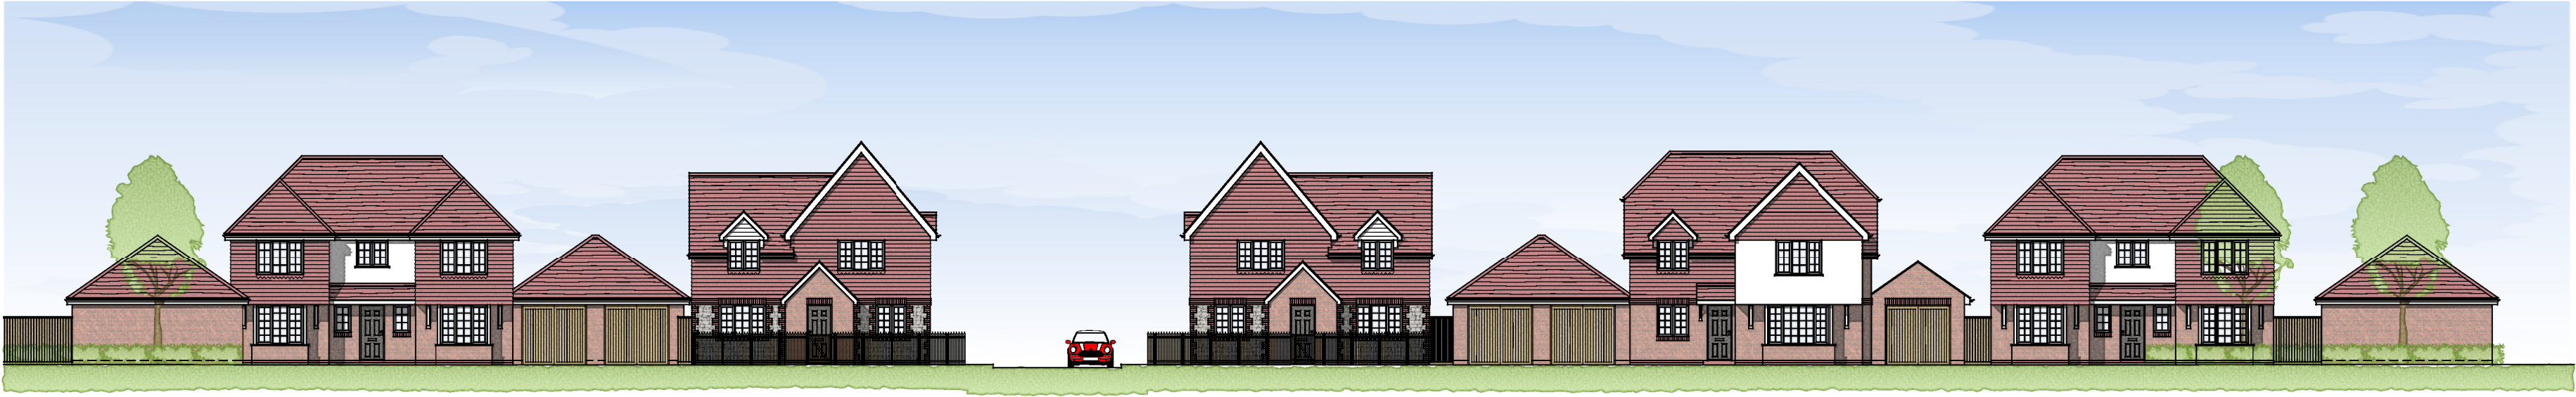

STREET SCENE T

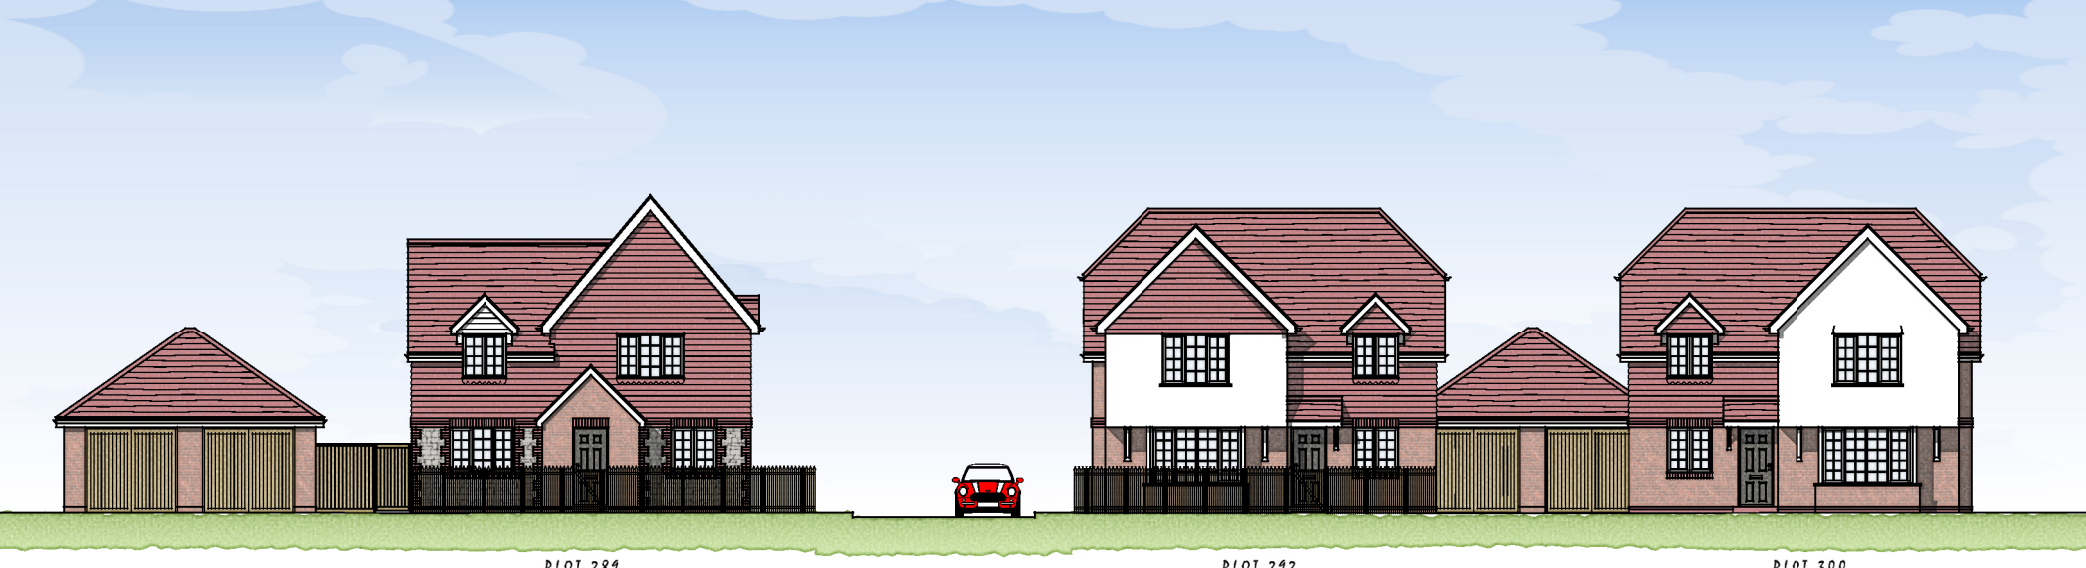

STREET SCENE U



STREET SCENE V

A	04.06.14	Streetscene amended to suit revised layout and comments.	MCN	DGP
Rev.	Date	Description	Drawn	Checked
Client		 BARRATT HOMES		
Project		Courtwick Lane Littlehampton		
Drawing Title		Phase 3 & 4 Street Scenes, Sheet 3		
Scale	1:200 @ A1	Drawn	TM	Checked DGP
Date	Jan 2014	File	P802-Street Scenes	Drawing Status
DwgNo	P802/BAR/PH3&4/SS/03	Rev.	A	PLANNING
AAP Architecture Ltd, Unit A, Monument Business Centre, Monument Way East, Woking, Surrey GU21 5LY. Tel: 01483 727345 Fax: 01483 727375 Web: www.aap-arc.co.uk E-mail: projects@aap-arc.co.uk				
This drawing is the copyright of AAP Architecture Ltd.				