



Planning and Development Services
Arun District Council
Arun Civic Centre
Maltravers Road
Littlehampton
West Sussex
BN17 5LF



Developer Services
Southern Water
Southern House
Sparrowgrove
Otterbourne
Hampshire
SO21 2SW

[Redacted]

Your Ref
LU/44/14/
Our Ref
PLAN-005762
Date
11/04/2014

Dear Sir

Proposal: Approval of Reserved Matters following Outline Approval LU/355/10 for Phase 2, 185 units for layout, appearance scale and landscape of dwellings. Departure from the Development Plan.
Site: Kingley Gate Development, Courtwick lane, Land South of Railway, Littlehampton, BN17 7PD.
LU/44/14/

Thank you for your letter of 13/03/2014

Southern Water has no objections to the above reserved matter application submitted.

Our comments in original response letter dated 08/12/2010 remains unchanged and valid.


Yours faithfully

[Redacted Signature]

Developer Services

[Redacted Footer]

SOUTHERN WATER

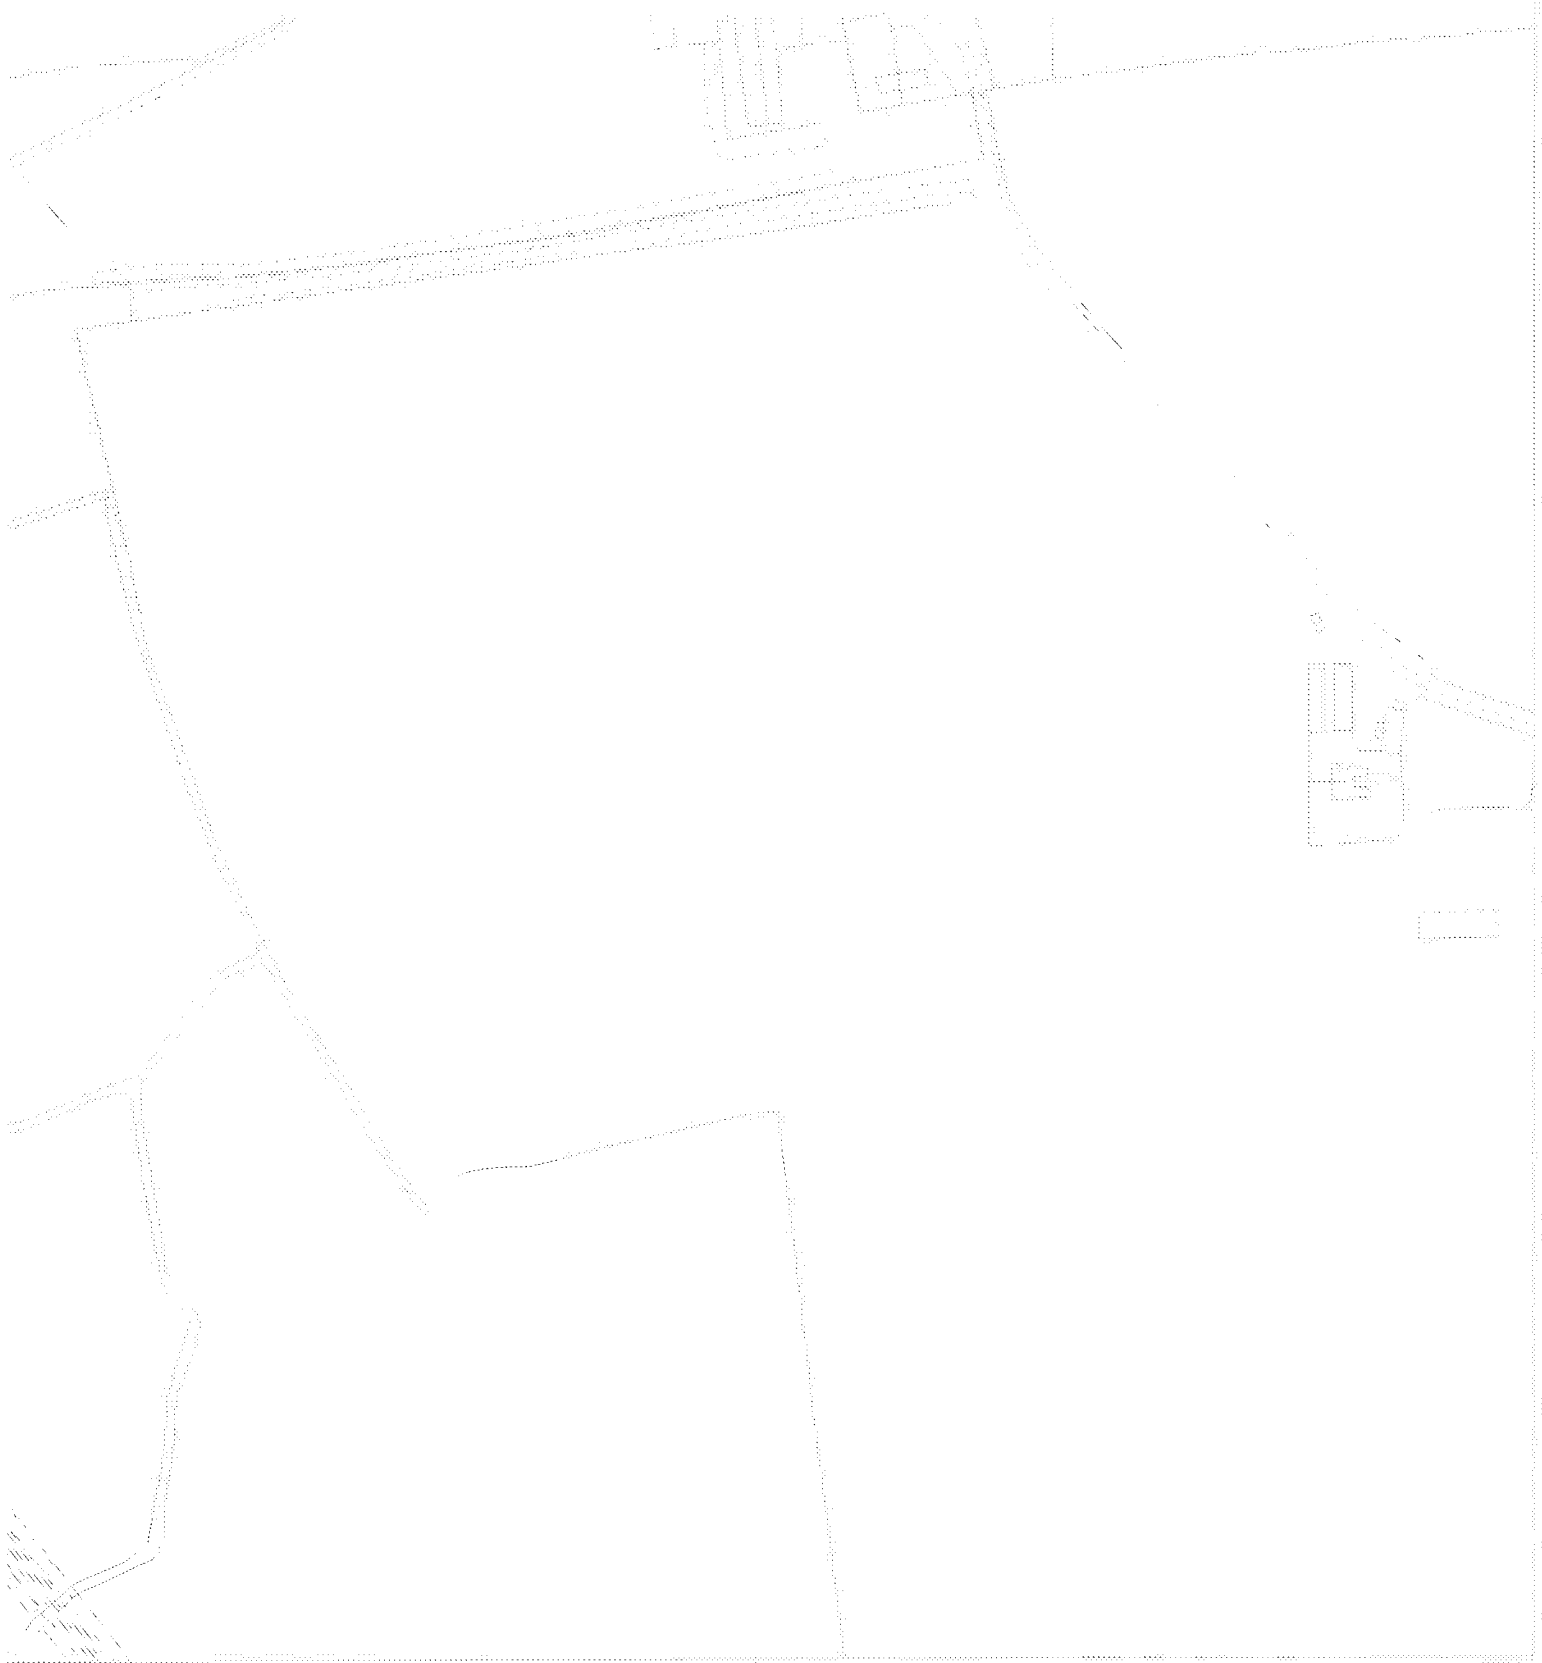

The positions of pipes shown on this plan are believed to be correct, but Southern Water Services Ltd accept no responsibility in the event of inaccuracy. The actual positions should be determined on site.

Based upon Ordnance Survey Digital Data with the permission of the controller of H.M.S.O. Crown Copyright Reserved Licence No. WTU 298534

O.S. REF: TQ0103NE

Scale: 1:2500

Screen Print

WARNING: B & C pipes are constructed of Bonded Asbestos Cement

WARNING: Unknown (A/D/K) materials may include Bonded Asbestos Cement



Printed By: jayarar

Date: 11-4-2014

Southern Water MapGuide Browser

Requested By:

