



35 THORNYCROFT ROAD
LITTLEHAMPTON
WEST SUSSEX
BN17 6DD
SCALE 1:100

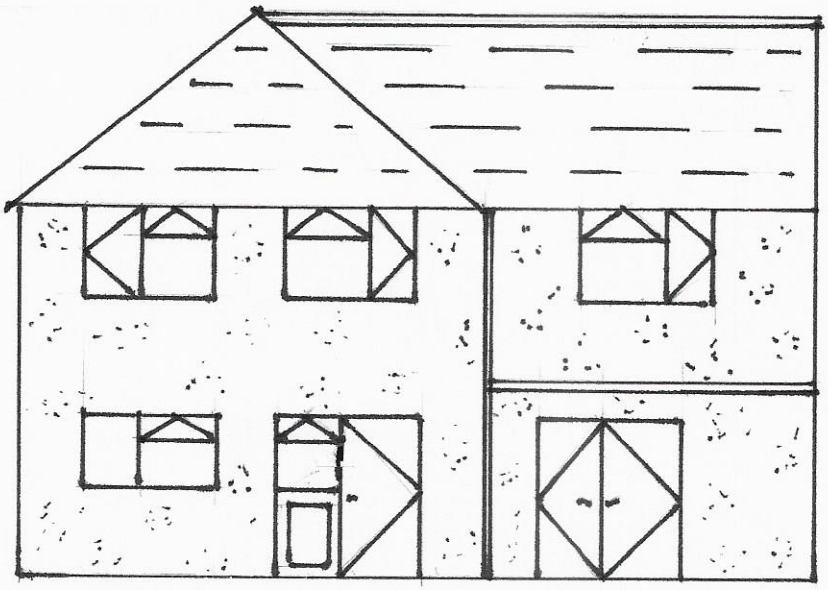


EXISTING REAR ELEVATION

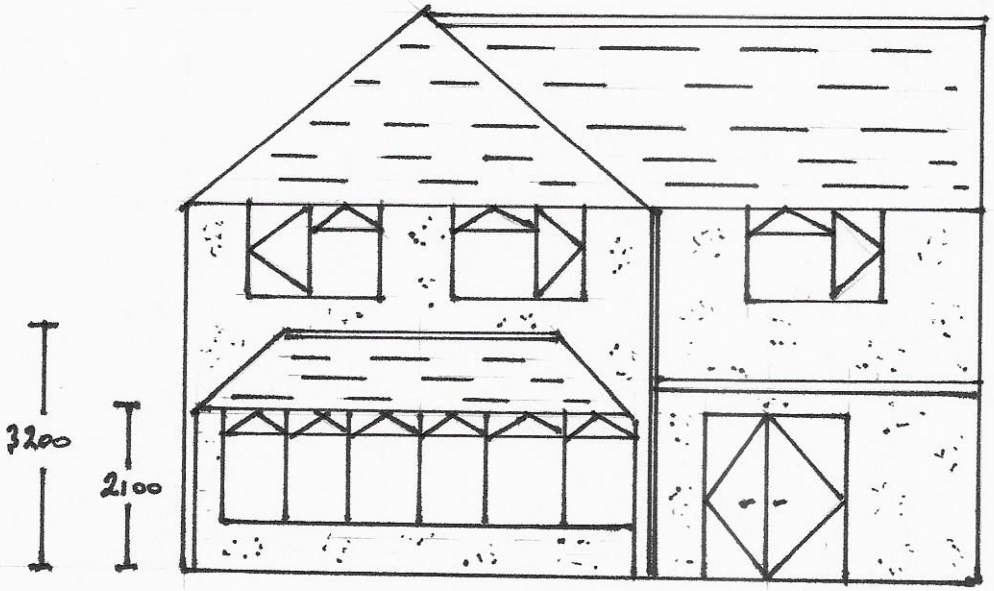


PROPOSED REAR ELEVATION


ARUN DISTRICT COUNCIL LU/44/17/HH

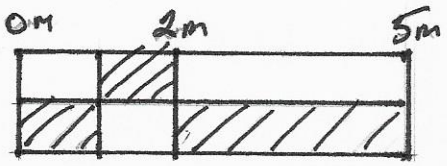

35 THORNYCROFT ROAD
LITTLEHAMPTON
WEST SUSSEX
BN17 6PD
SCALE 1:100

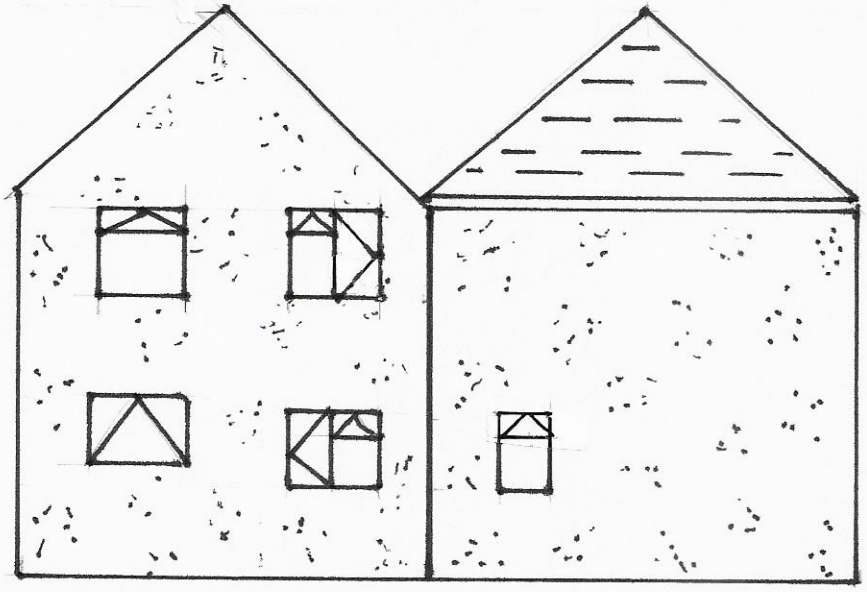


EXISTING SIDE ELEVATION

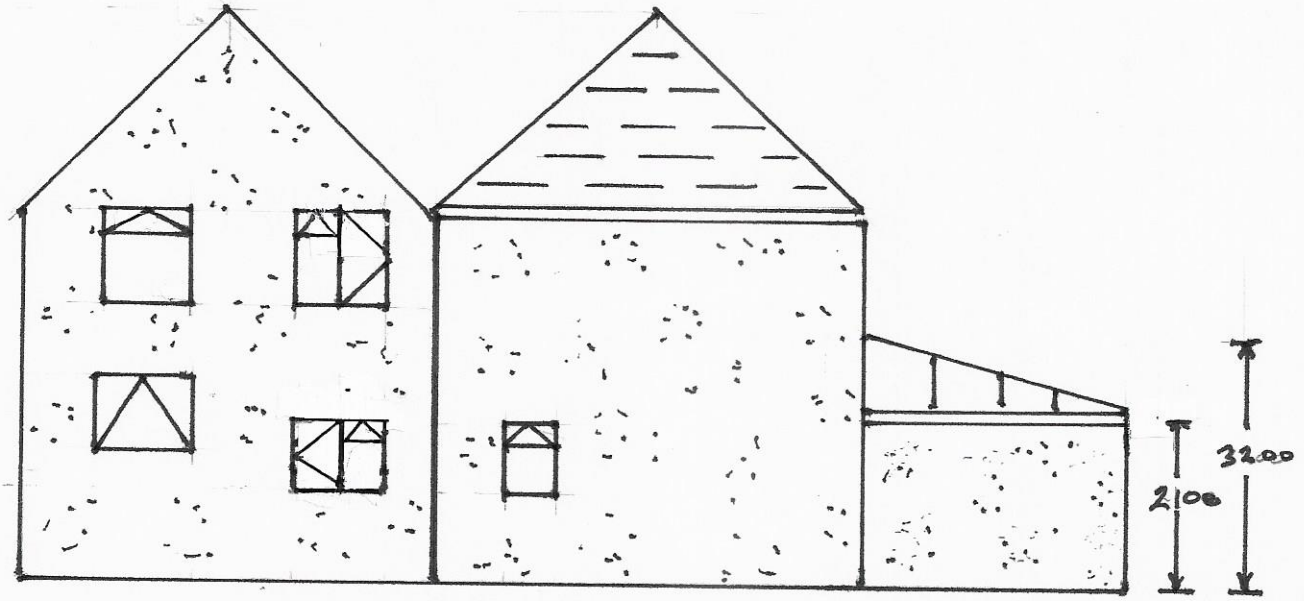


PROPOSED SIDE ELEVATION


ARUN DISTRICT COUNCIL LU/44/17/HH

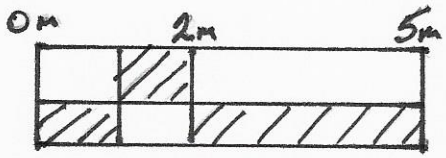

35 THORNYCROFT ROAD
LITTLEHAMPTON
WEST SUSSEX
BN17 6DD
SCALE 1:100

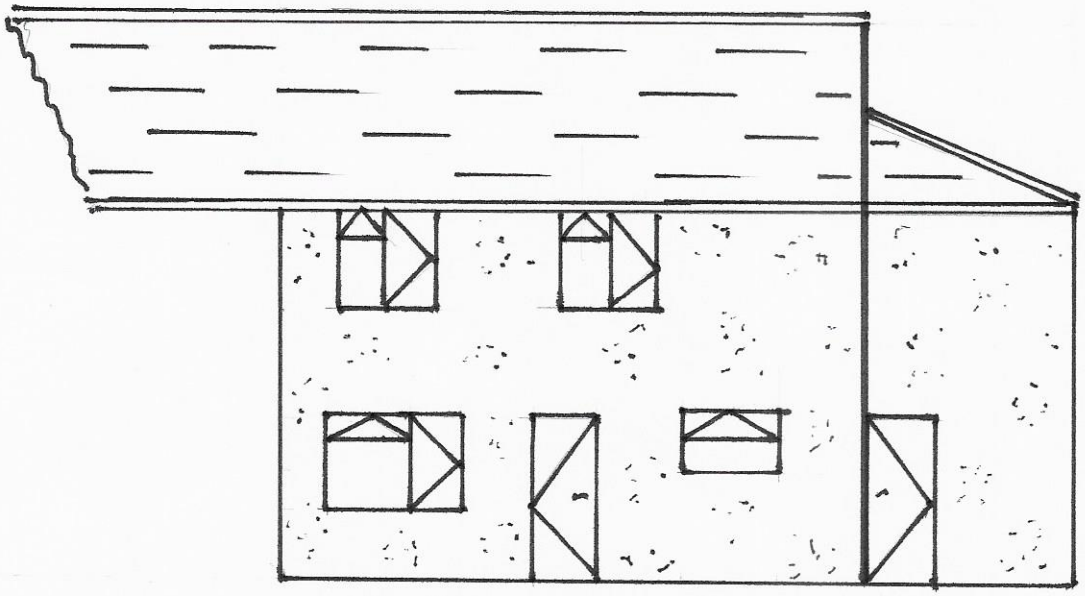

EXISTING FRONT ELEVATION

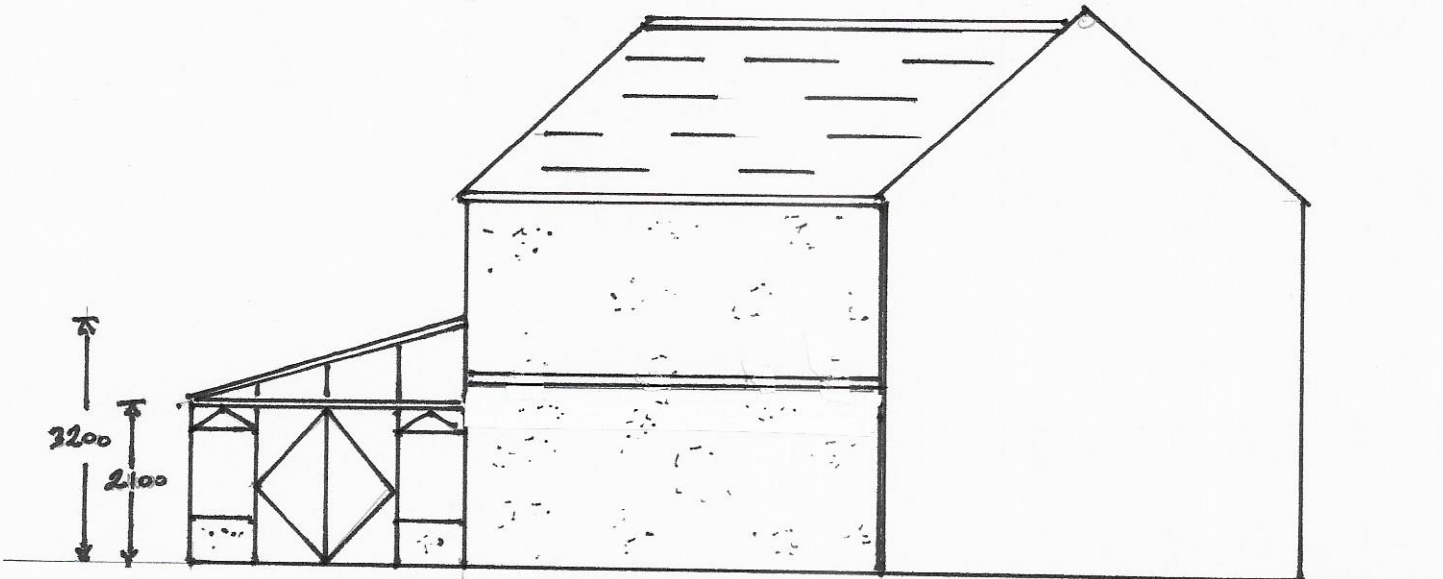

PROPOSED SIDE ELEVATION

ARUN DISTRICT COUNCIL LU/44/17/HH