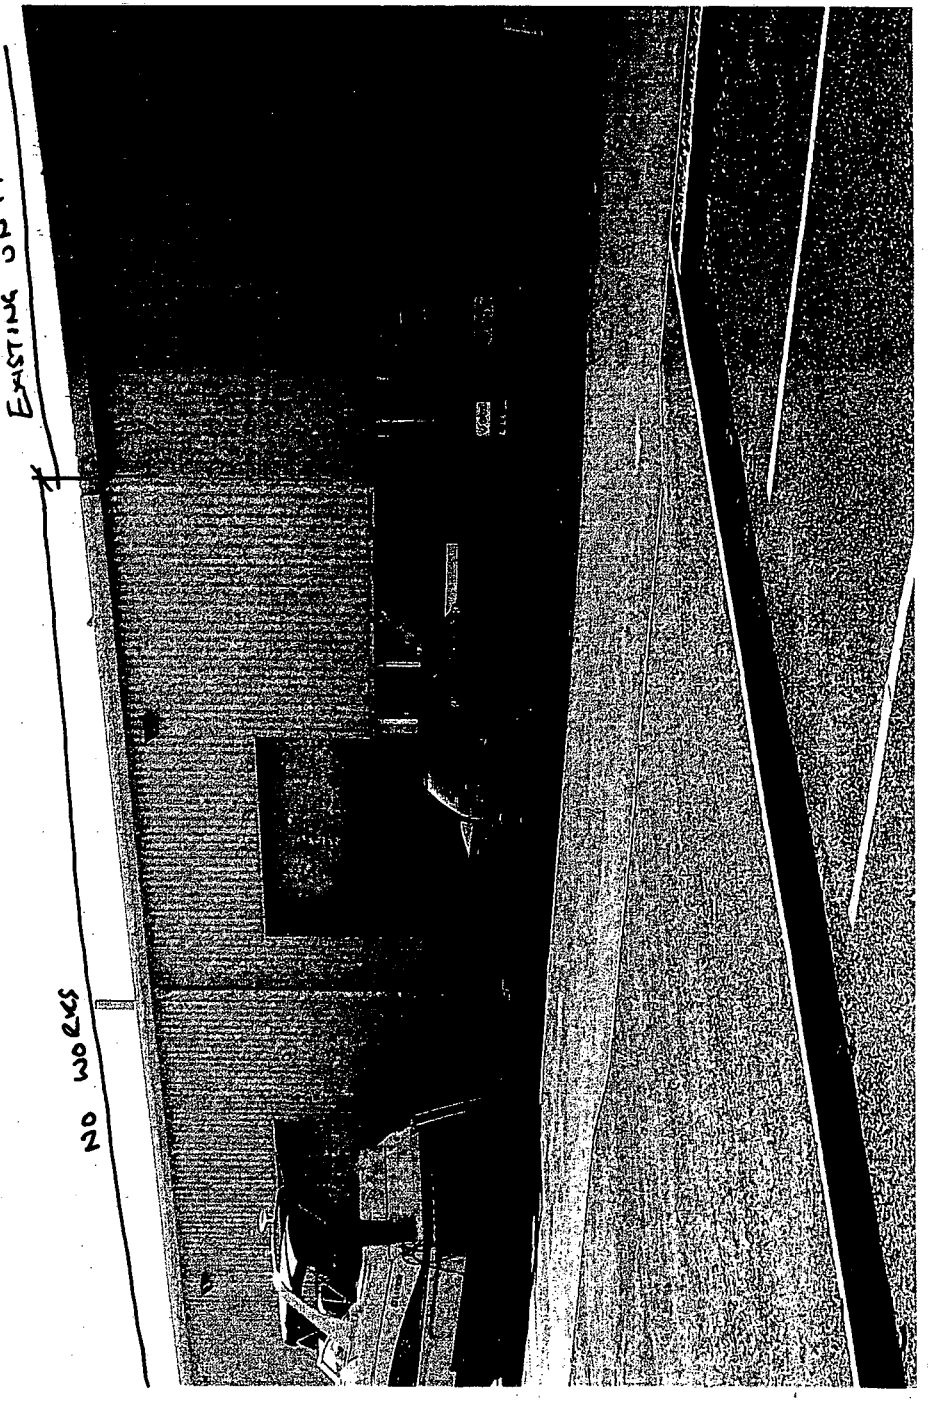
EXISTING UNIT
NO WORKS