

ARUN DISTRICT COUNCIL LUWIITICA

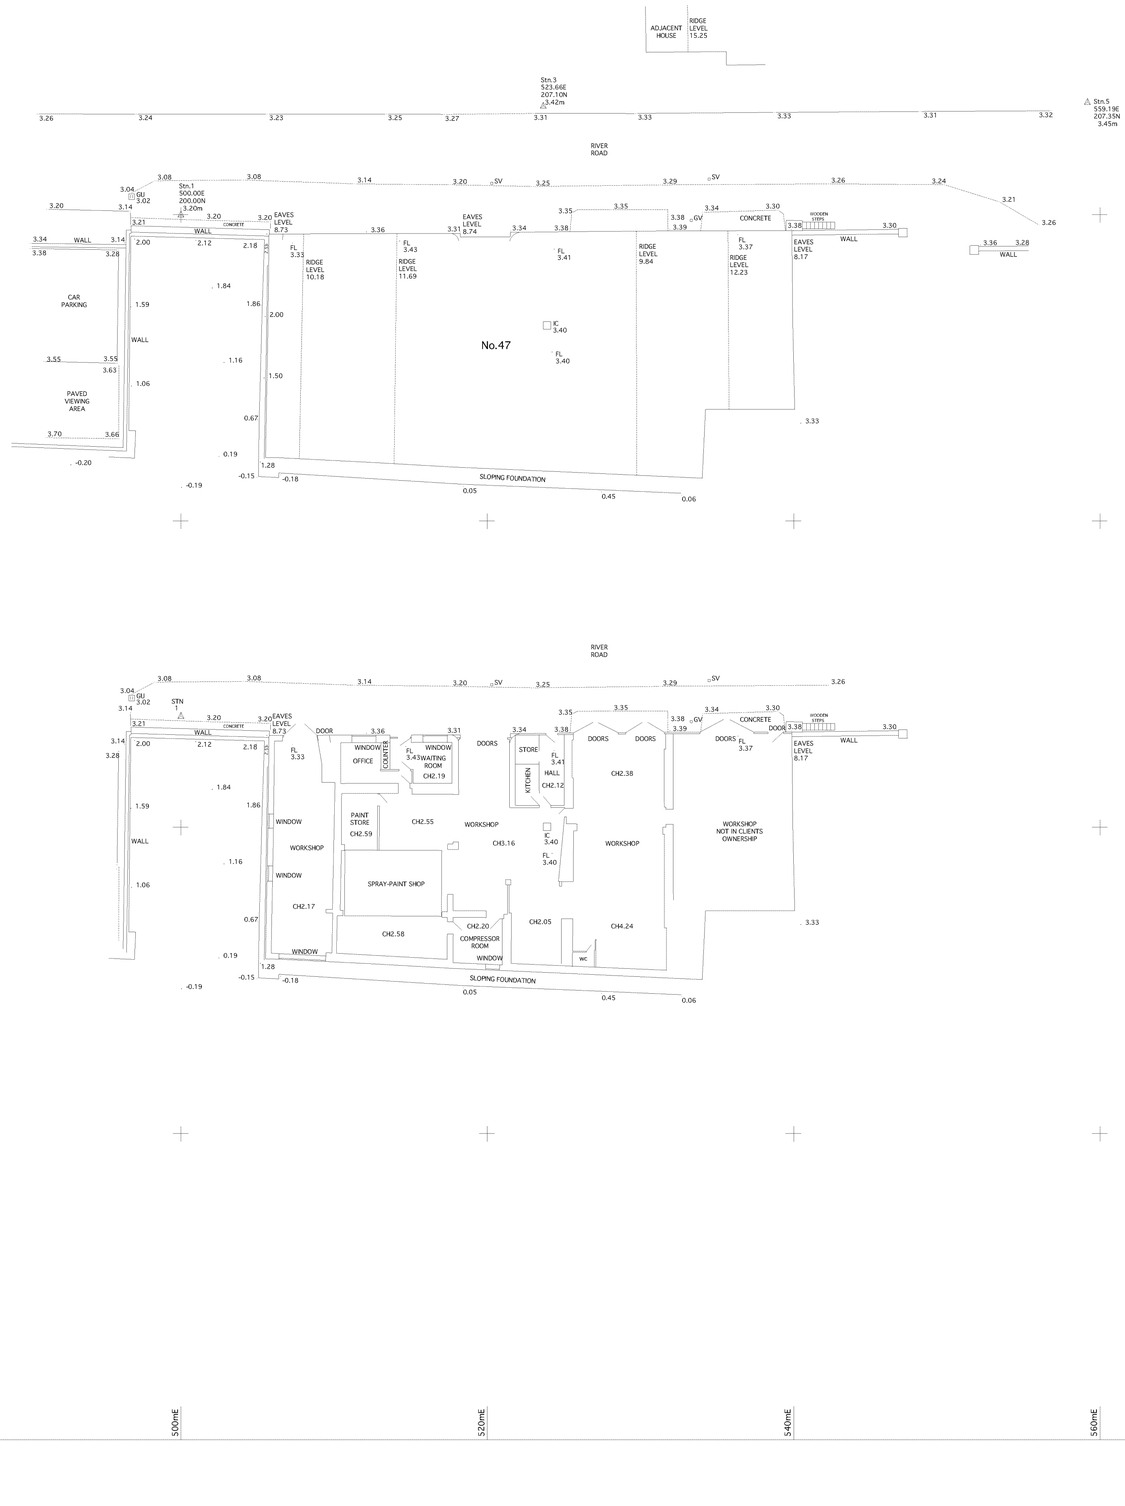

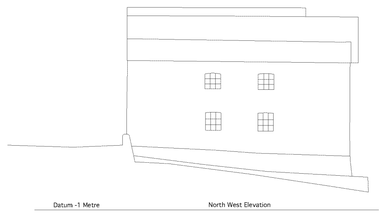







LEGEND

AOD	ABOVE ORDNANCE DATUM
AV	AIR VALVE
B	BOLLARD
BH	BOREHOLE
BB	BELISHA BEACON
BT	BRITISH TELECOM COVER
BTB	BRITISH TELECOM JUNC. BOX
BS	BUS STOP
CATV	CABLE TELEVISION COVER
CONC	CONCRETE
CPS	CONCRETE PAVING SLABS
DK	DROP KERB
DP	DOWNPIPE
ECB	ELECTRICITY CONTROL BOX
ELCP	ELECTRICITY CABLE PIT
EP	ELECTRICITY POLE
ERC	EARTH ROD COVER
FH	FIRE HYDRANT
FB	FLOWER BED
FL	FLOOR LEVEL
FP	FLAG POLE
GP	GATE POST
GV	GAS VALVE
GU	GULLEY
IC	INSPECTION COVER
LB	LETTER BOX
LH	LAMP HOLE
LP	LAMP POST
MH	MANHOLE
MP	MARKER POST
NP	ROAD NAME PLATE
OSBM	O.S. BENCHMARK
PCE	PRE-CAST CONCRETE EDGING
PCK	PRE-CAST CONCRETE KERBS
PM	PARKING METER
RE	RODDING EYE
RS	ROAD SIGN
RWP	RAINWATER DOWNPIPE
SP	SIGN POST
STN	SURVEY STATION
STP	STACK PIPE
SV	STOP VALVE/COCK
TAP	WATER TAP/STANDPIPE
TBM	TEMPORARY BENCHMARK
TCB	TELEPHONE CALL BOX
TH	TRIAL HOLE
TL	TRAFFIC LIGHT
TP	TELEGRAPH POLE
VENT	VENT PIPE
WL	WATER LEVEL
WM	WATER METER
WMSV	WATER METER/STOP VALVE
WO	WASH OUT
WT	WATER TROUGH

TREES

ALD	ALDER
BCH	BEECH
CED	CEDAR
CHY	CHERRY
CON	CONIFER
CYP	CYPRESS
FRT	FRUIT
HAW	HAWTHORN
HLY	HOLLY
HCH	HORSE CHESTNUT
LAB	LABURNAM
LAR	LARCH
LIM	LIME
LOC	LOCUST
LRL	LAUREL
MPL	MAPLE
PNE	PINE
POP	POPLAR
RWN	ROWAN
SIB	SILVER BIRCH
SPR	SPRUCE
SCH	SWEET CHESTNUT
SYC	SYCAMORE
WLW	WILLOW
UNK/SPU	SPECIES UNKNOWN

Species: EG, OAK, DO.2, x3
Dia x No of trunks

BUILDINGS

CL	CEILING LEVEL
FL	FLOOR LEVEL
EL	EAVES LEVEL
RL	RIDGE LEVEL
C	CILL HEIGHT
H	HEAD HEIGHT
FRL	FLAT ROOF LEVEL

FENCES

BWF	BARBED WIRE FENCE
CBF	CLOSE BOARD FENCE
CIF	CORRUGATED IRON FENCE
CLF	CHAIN LINK FENCE
CPF	CHESTNUT PALING FENCE
CWF	CHICKEN WIRE FENCE
IRF	IRON RAILING FENCE
PMF	POST & MESH FENCE
PRF	POST & RAIL FENCE
PWF	POST & WIRE FENCE
GATE	
STILE	

TELEPHONE CABLE
ELECTRICITY CABLE

Note

Tree species named on this plan are for general information only and should be confirmed by a taxonomist prior to any design.

project

47 River Road
Littlehampton

client

Brownfield Estate

drawing title

Land Survey
Floor Plan and Elevations

Copyright 2005 C

Dorset Land Surveying

Land Surveyors
Setting Out Engineers
Civil Engineering Design
Measured Building Surveys
Elevations and Street Scenes
Expert Witness Reports
Railway Surveys
GPS Surveys
Monitoring

[redacted]

scale	1:200	paper size	A1
drawn by	MAH	date	30th September 2005
checked	AB	datum	OS - Benchmark
revision		grid	Local
drawing number	3732		