


PROFILE VIEW


HANDRAILS FROM 26.9 O/D x 2.5 WALL TUBE
UPRIGHTS WELDED TO TOPS OF RHS LONGITUDINALS

PROPOSED NEW GANGWAY - SKETCH 1


120x60x3.5 RHS LONGITUDINALS

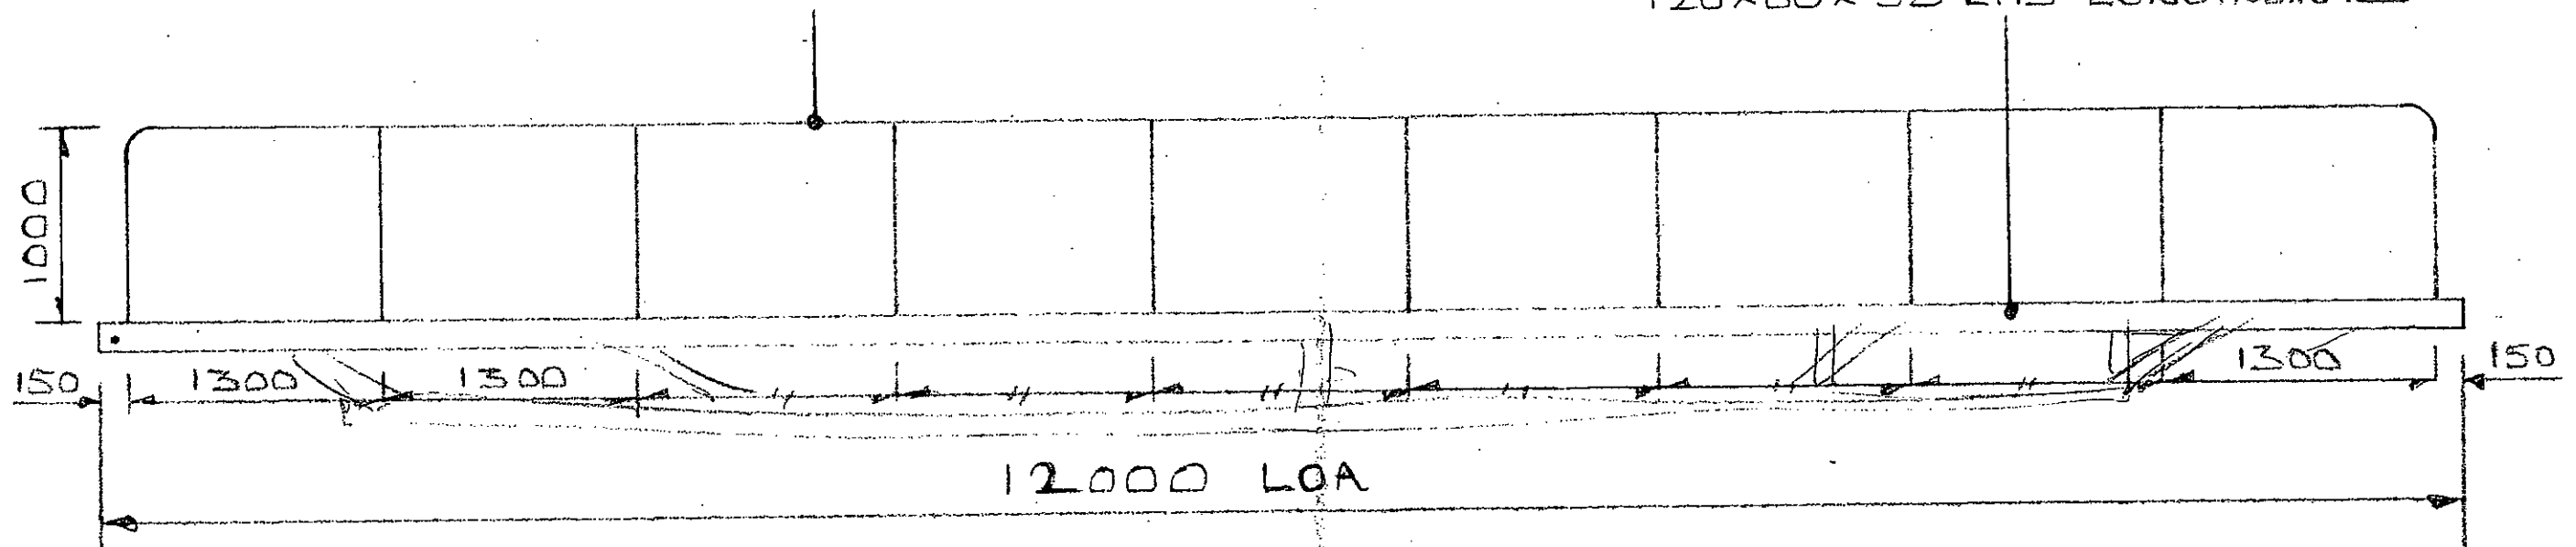

PLAN VIEW

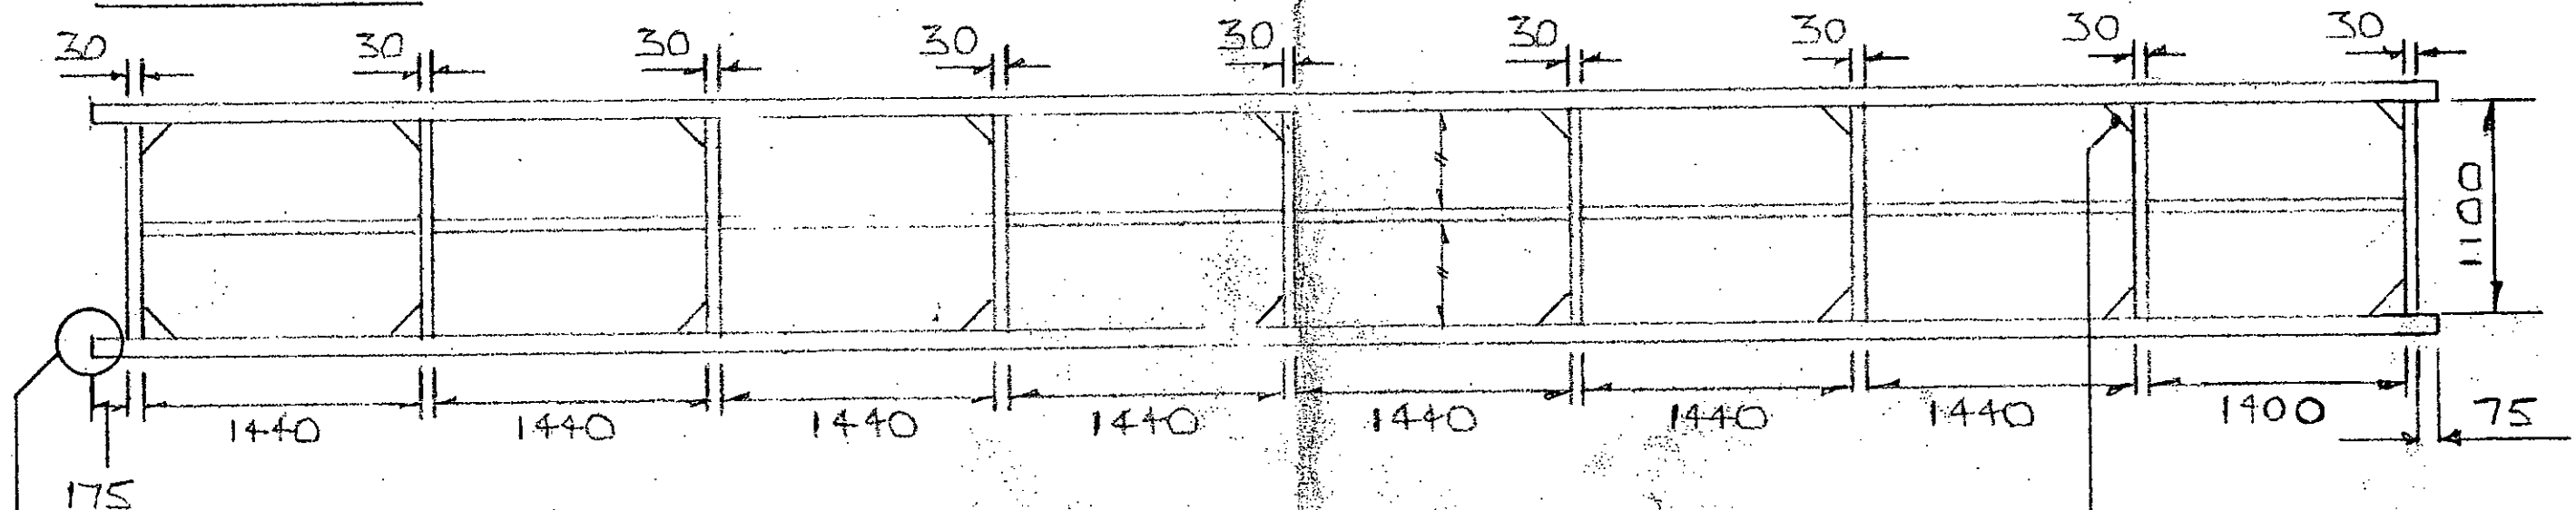

DETAIL AT TOP TWO
BOLTING HOLES

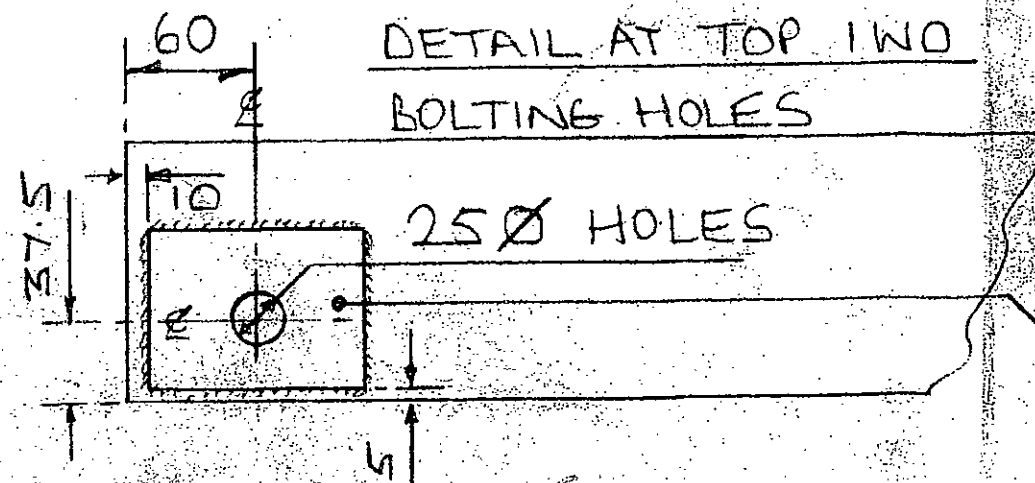

100x75x5 DOUBLER
PIECES WELDED EACH SIDE
OF RHS LONGITUDINALS

18 OFF 150x150x5 KNEES
WELDED AT CORNERS AS
SHOWN (SEE SHIT 2 FOR
PROFILE DETAILS)