



PROPOSED NEW GANGWAY

30x30x3 ANGLES STITCH
WELDED EACH SIDE TO SUPPORT
15m PLY DECK

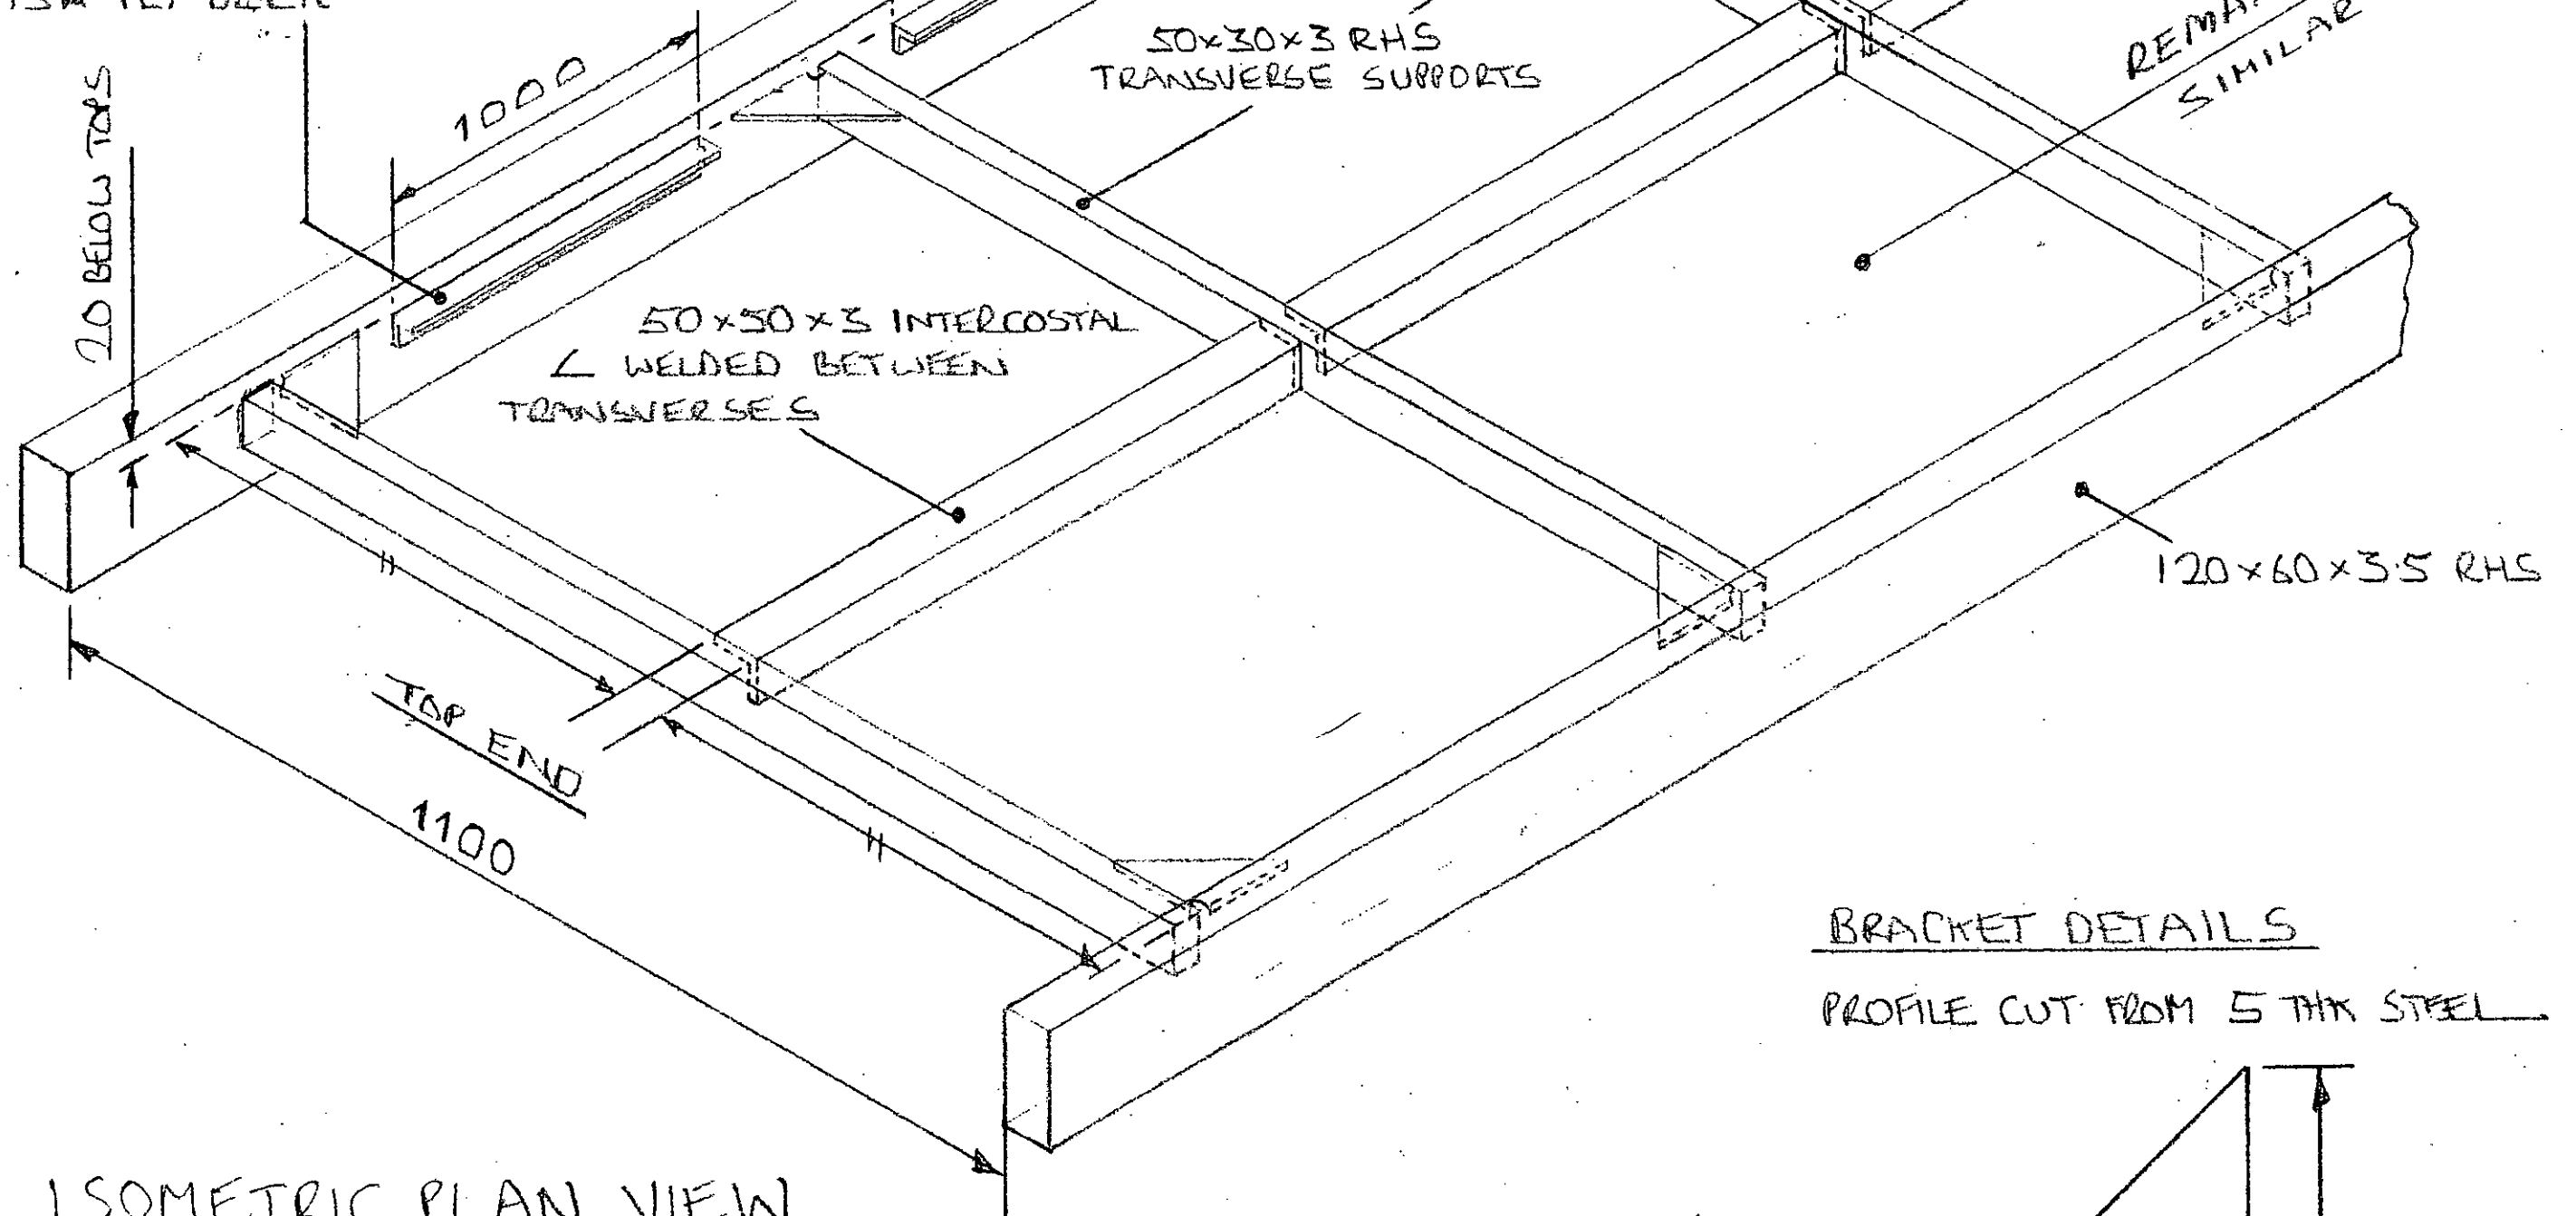

BRACKET DETAILS

PROFILE CUT FROM 5 THK STEEL

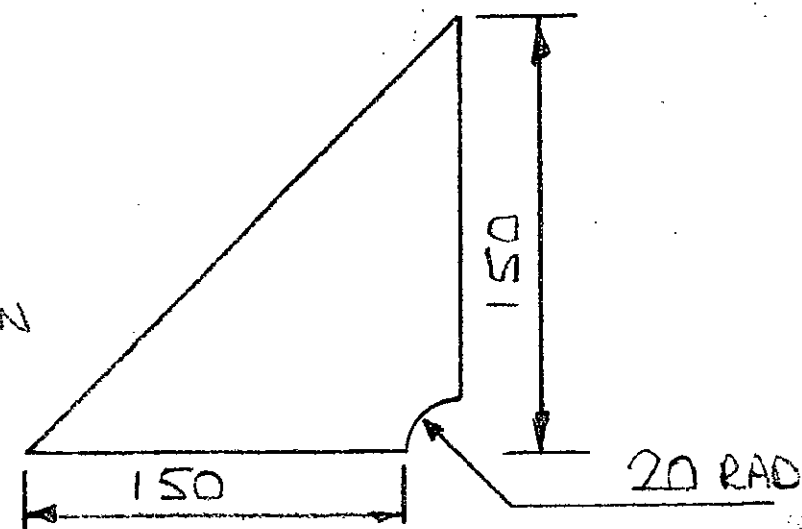

BRACKETS WELDED IN TOP
& U/SIDE IN POSITIONS SHOWN
ON SKETCH 1

